CAD DRAWING BY GTS@GTSCAD.CO.UK

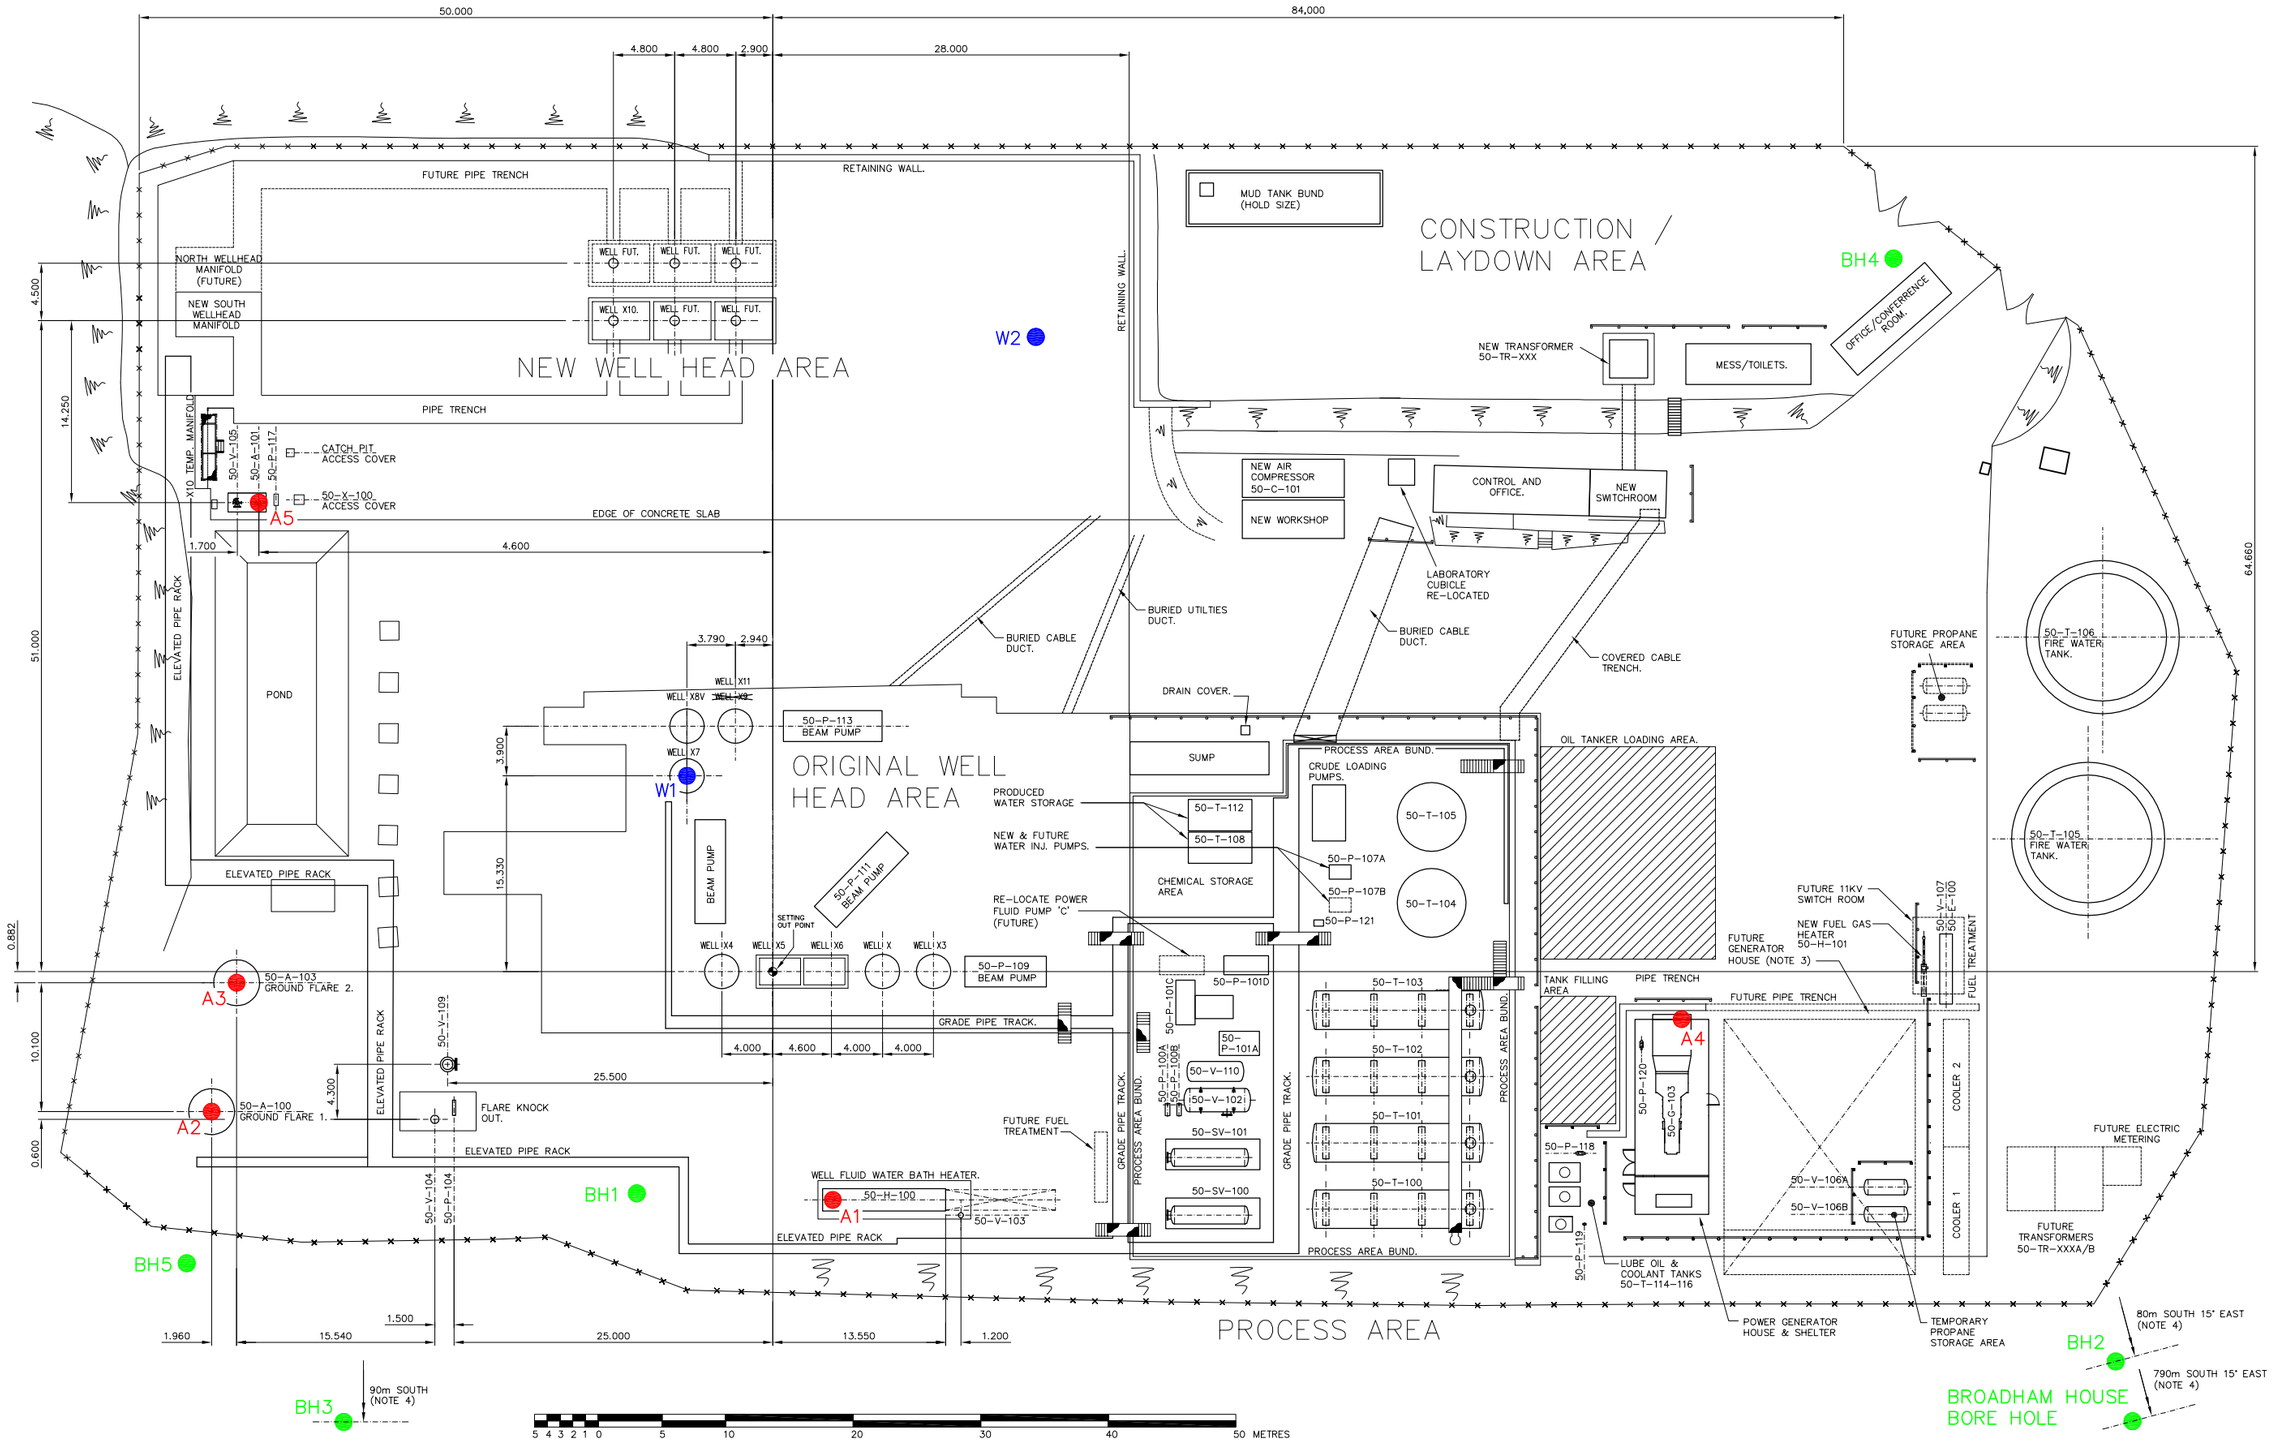

NOTES

1. ALL DIMENSIONS ARE IN METRES.
2. THE ORIGIN OF SITE DIMENSIONS IS THE CENTRE OF WELL X5. (SETTING OUT POINT)
3. FINAL LOCATION OF FUTURE GENERATOR HOUSE AND ANCILLARY EQUIPMENT TO BE CONFIRMED.
4. REMOTE BORE HOLE LOCATIONS ARE APPROXIMATE.

HOLDS

1. LOCATION & DETAILS OF FUTURE FUEL TREATMENT.
2. LOCATION QUANTITY & DETAILS OF FUTURE TRANSFORMERS.
3. CLEARED.
4. CLEARED.
5. CLEARED.
6. REVISED POWER FLUID PUMP ARRANGEMENT.
7. DETAILS OF FUTURE CABLE ROUTING.
8. LOCATION OF ALL FUTURE EQUIPMENT.
9. CLEARED.
10. CLEARED.

KEY:

- A – EMISSION POINT
- BH – BORE HOLE
- W – WATER DISPOSAL POINT

REV	DATE	DESCRIPTION	DRN	CHK	APP
01	20-09-17	AS BUILT LAYOUT	GTS	RW	

Island Gas Ltd.
Tel: 01522 754040
www.igasplc.com

IGas Energy

PROJECT: SINGLETON OILFIELD

TITLE: SITE PLAN – EMISSION POINTS

DRAWING Nº: SIN-PDW-L1102EP

REV: 01