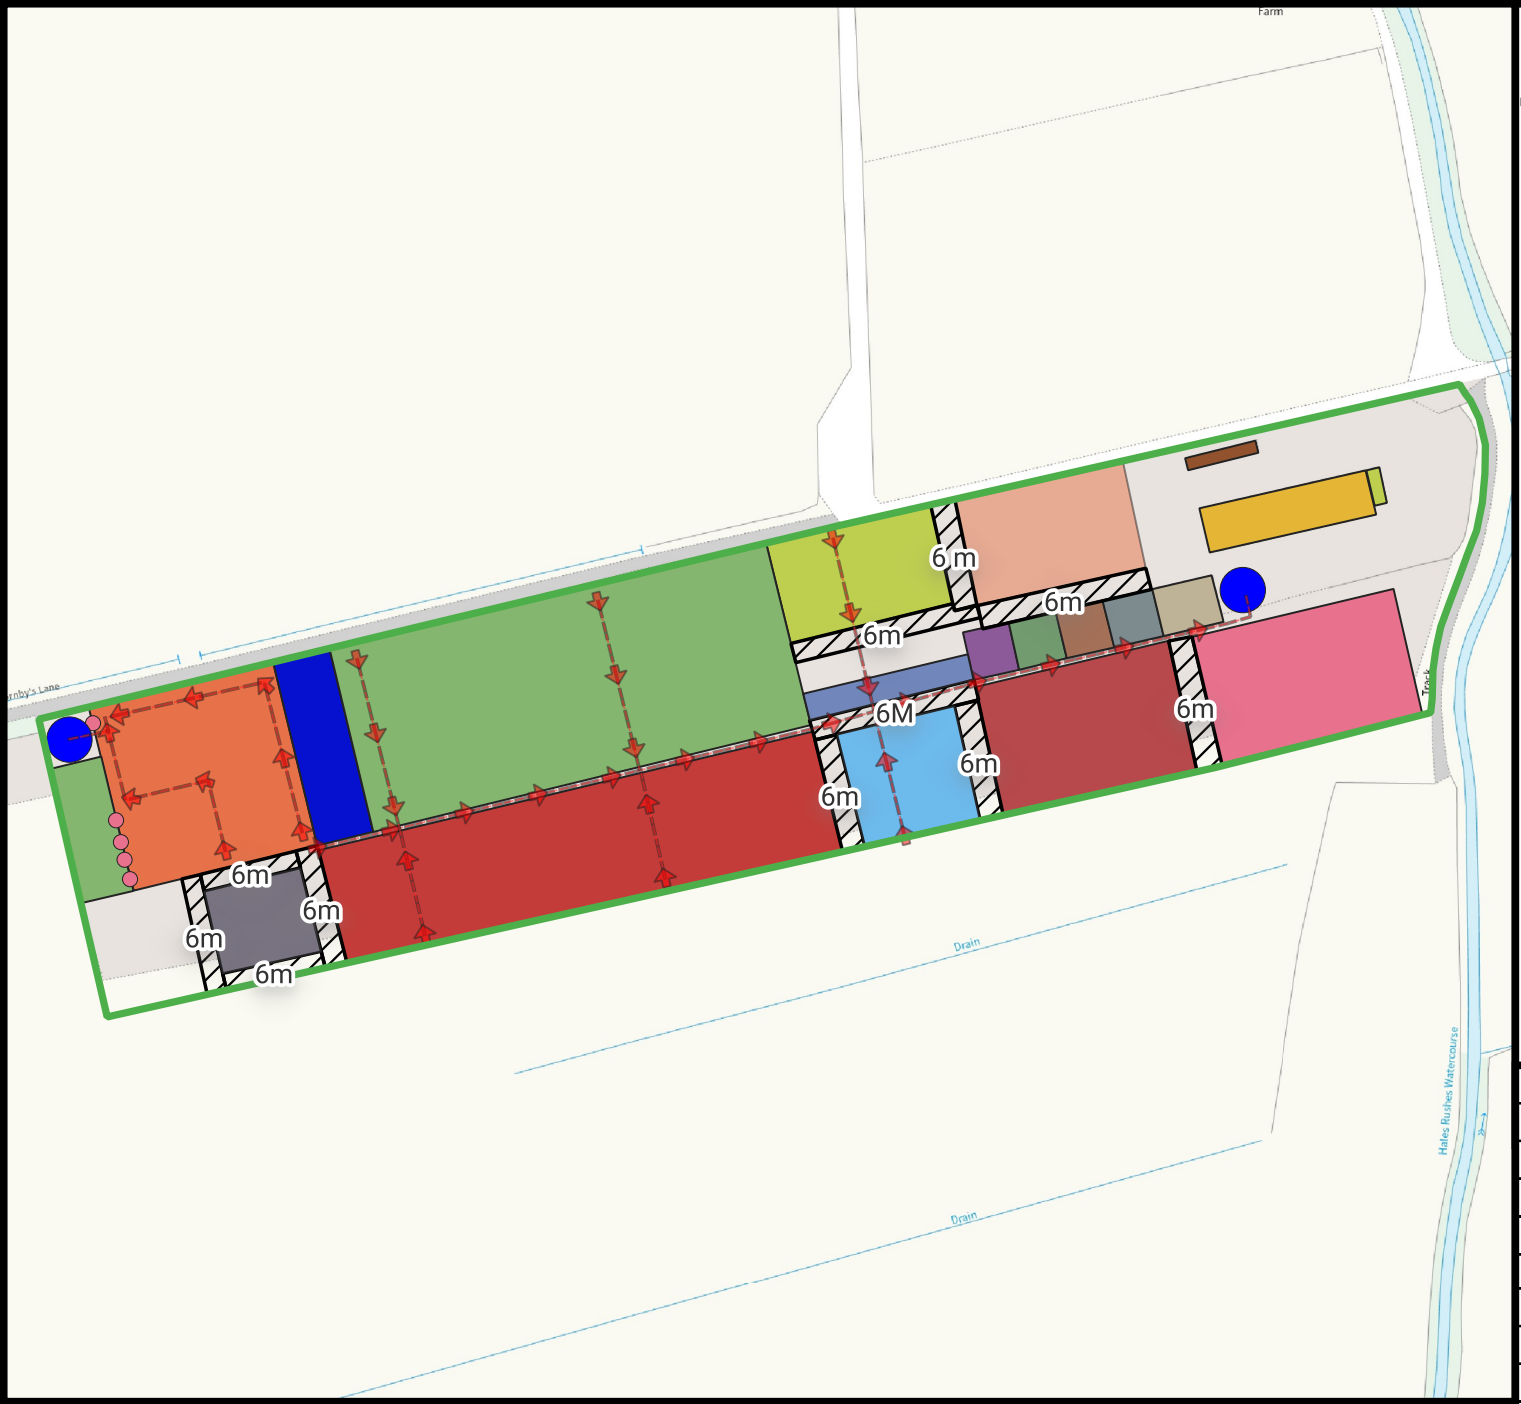

- Site Boundary
- Drainage Flow
- Leachate Tanks
- IVC Fan
- Screener
- Quarantine Area
- Product Area
- Biofilter
- Weighbridge
- Office
- Garage
- Wood Screening
- Drying Floor
- Boiler Room
- Wood Fuel
- Wood Store
- OWC Reception Pre-Treatment & Oversize
- Aggregate & Soil Screen & Blend
- Waste Wood Store & Processing
- Composting Area A
- Composting Area B
- Composting Area C
- Vehicle Turning Area
- IVC Reception & Treatment Hall

Figure Title	Fire Prevention Plan		
Project Name	Permit Variation		
Project No.	PR1292/J05		
Client	RRS Ltd		
Reference	RRS-03		
Date	24/07/2024		
Author	Sean Fells		
Reviewer	Martin Ropka		
Figure No.	3	Version No.	2

0 100 200 m

Scale 1:2,000.000002

This plan is for indicative purposes only relating to the report wherein it is published, and should not be used for alternative purposes outside of this report.

Contains OS data © Crown copyright and database right 2024.

WRM — Make it Possible —