FRONT OF BUILDING

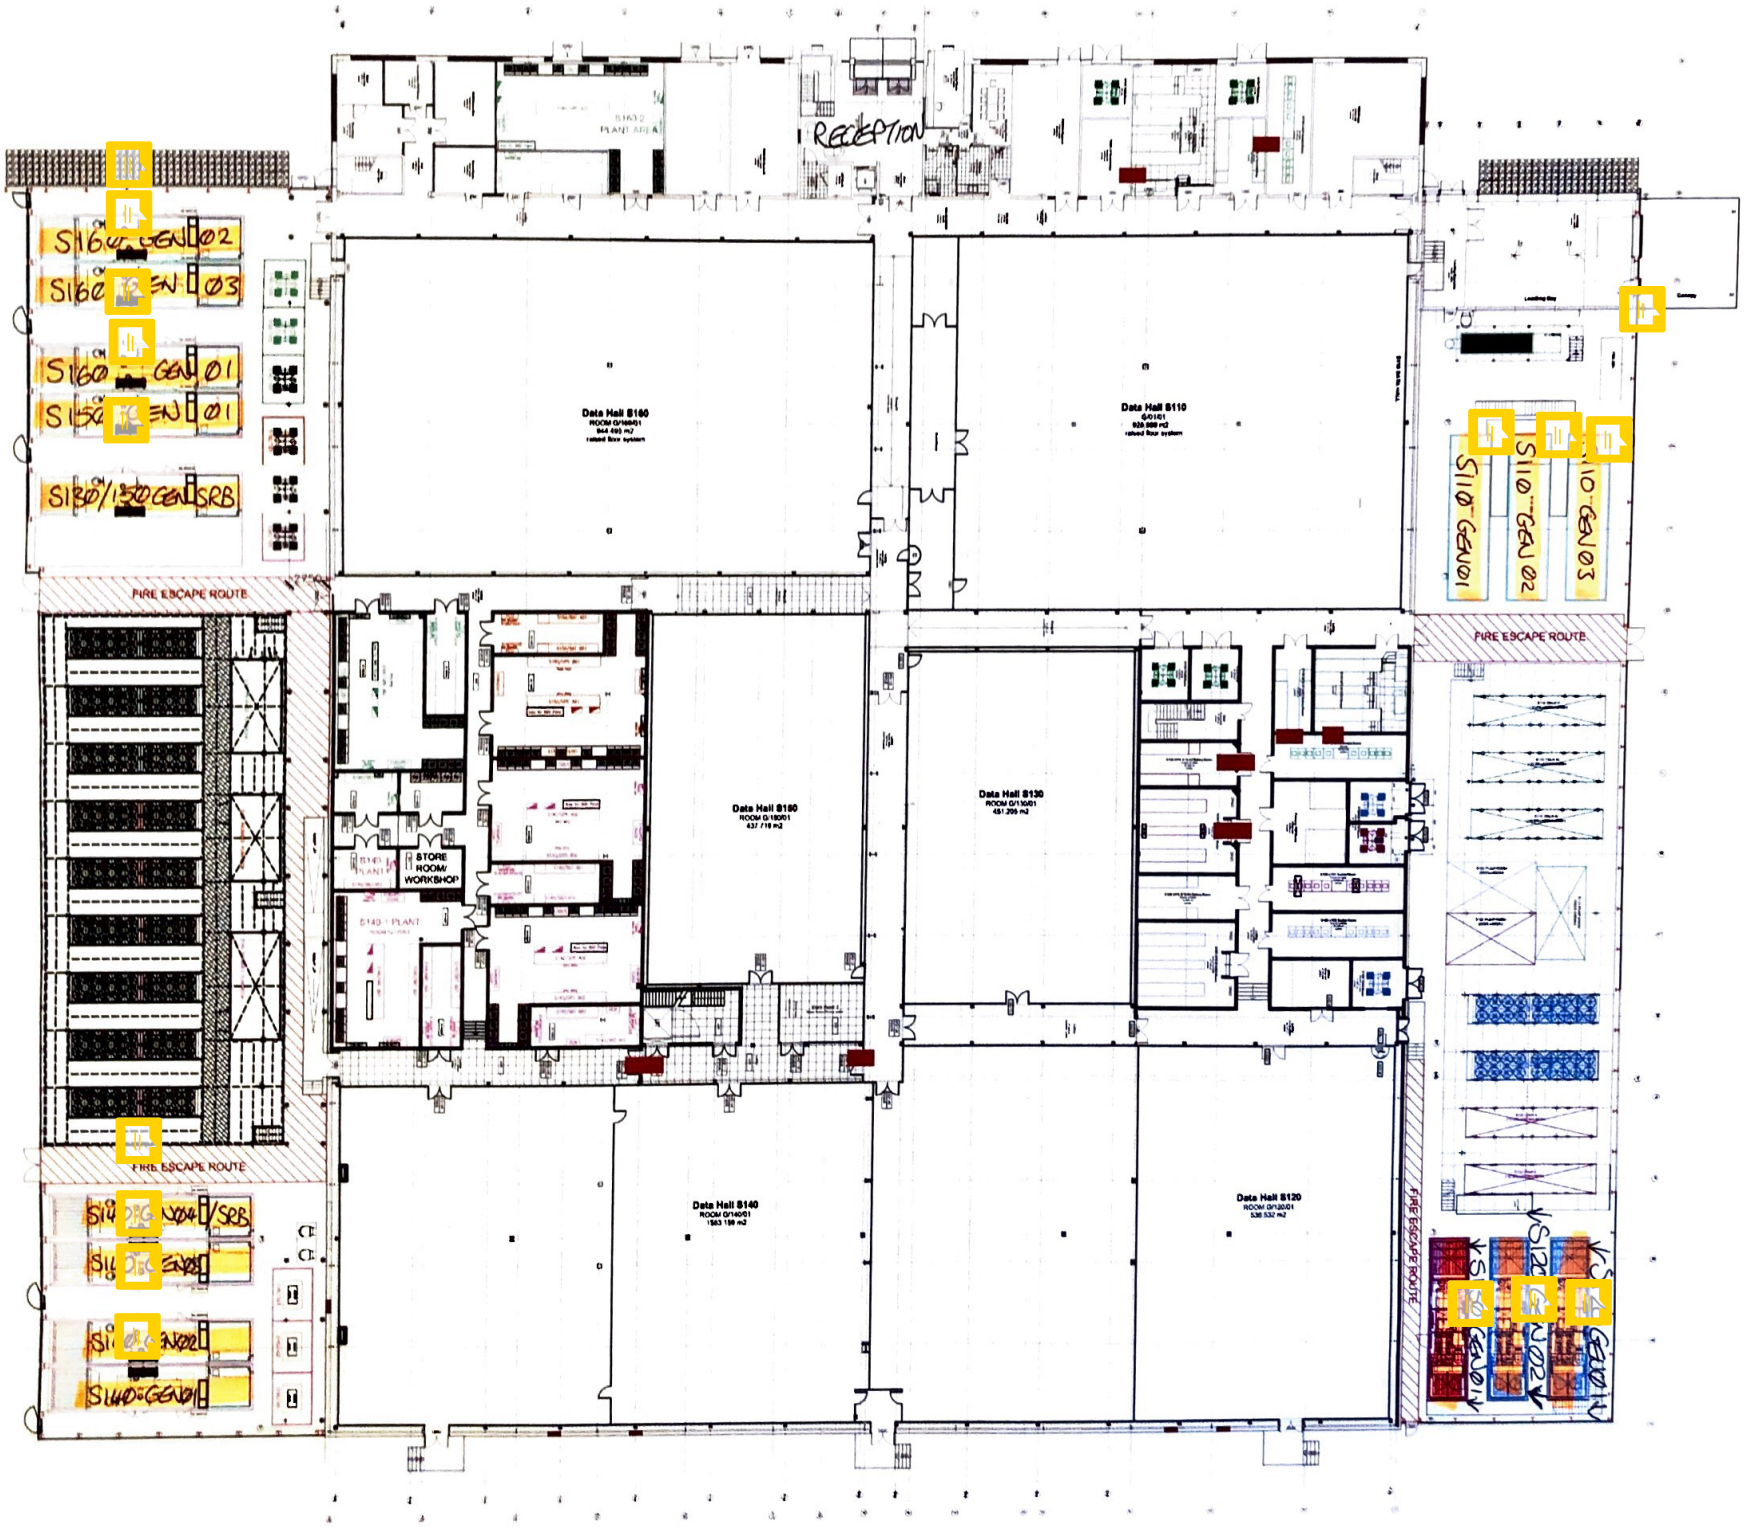

PLAN KEY:

Existing wall

New blockwork partition

New cladding and wall build up to tie in with and match existing

FR60 composite wall and ceiling panel system by specialist contract

Steel work by structural engineer details

Existing column

Raised access floor system by specialist design. 800mm above existing slab level

NORTH

FOR INFORMATION

DIGITAL REALTY TRUST

NICHOLAS WEBB Architects LLP

REDHILL DATA CENTER
FOXBOROUGH PARK
REDHILL RH1 1AX

MASTER Ground Floor Plan

0269-MASTER-GFP