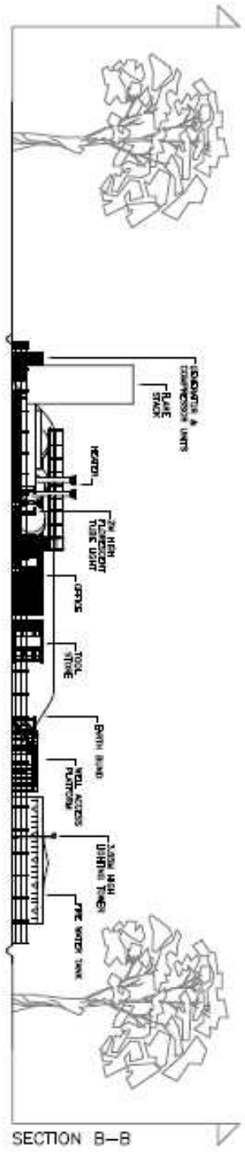

SECTION B–B

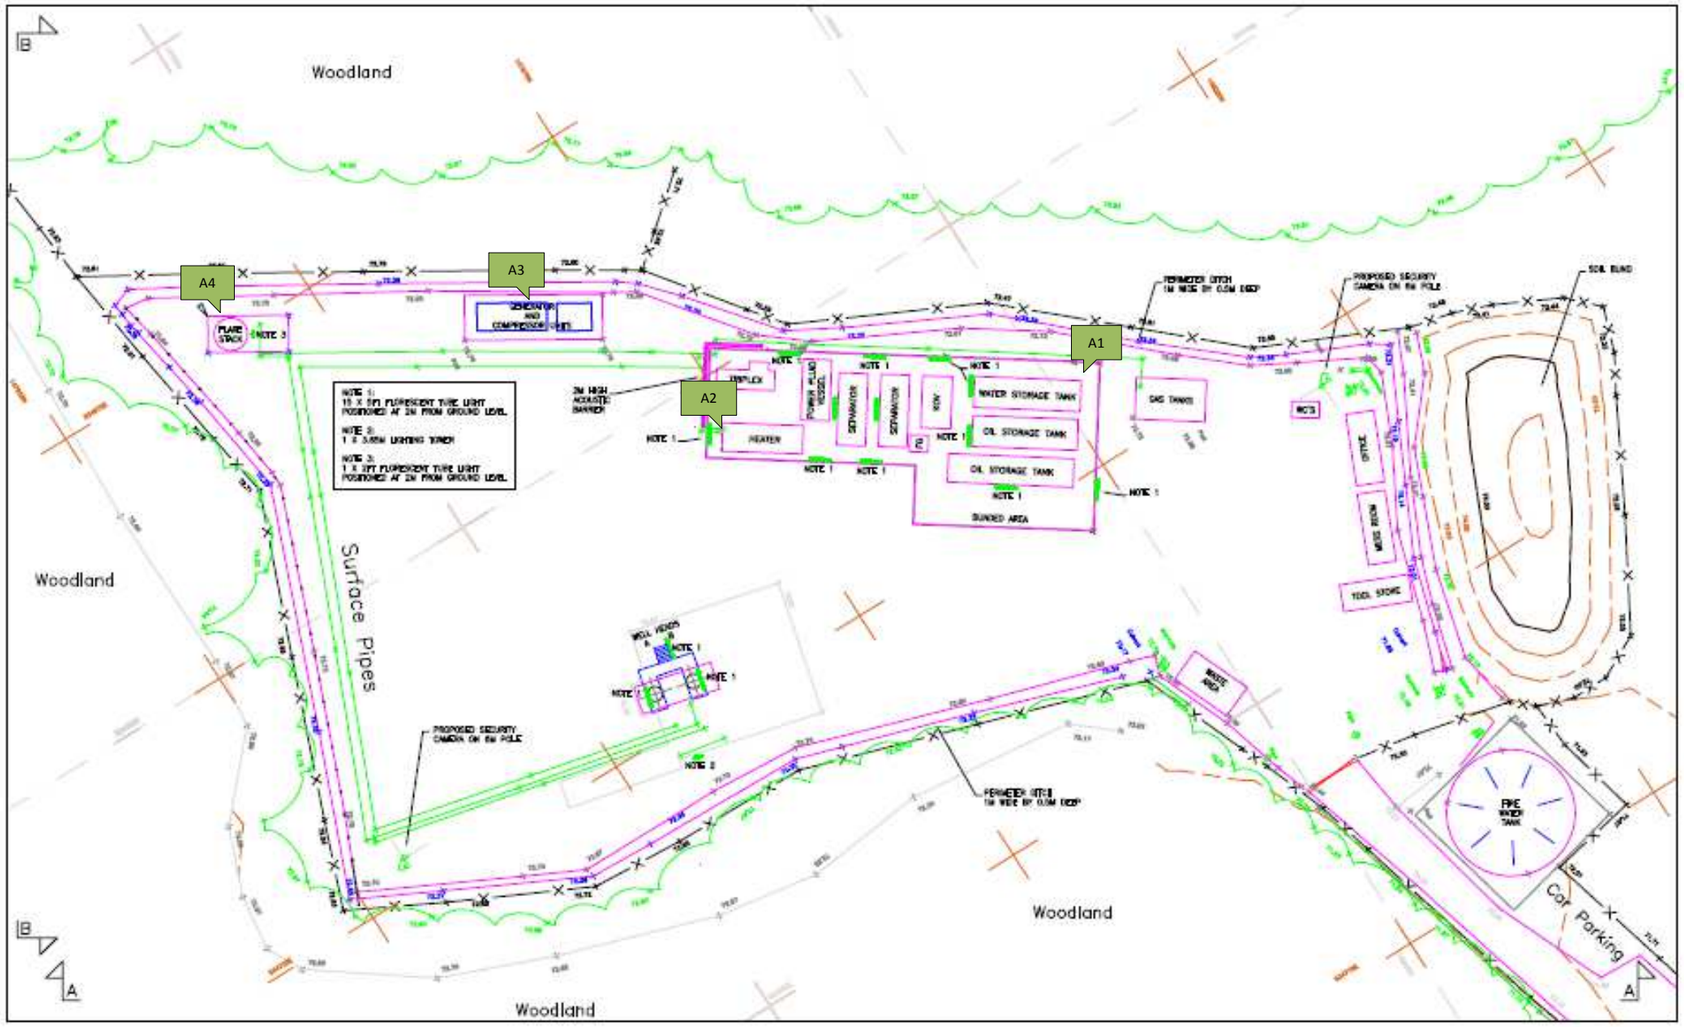

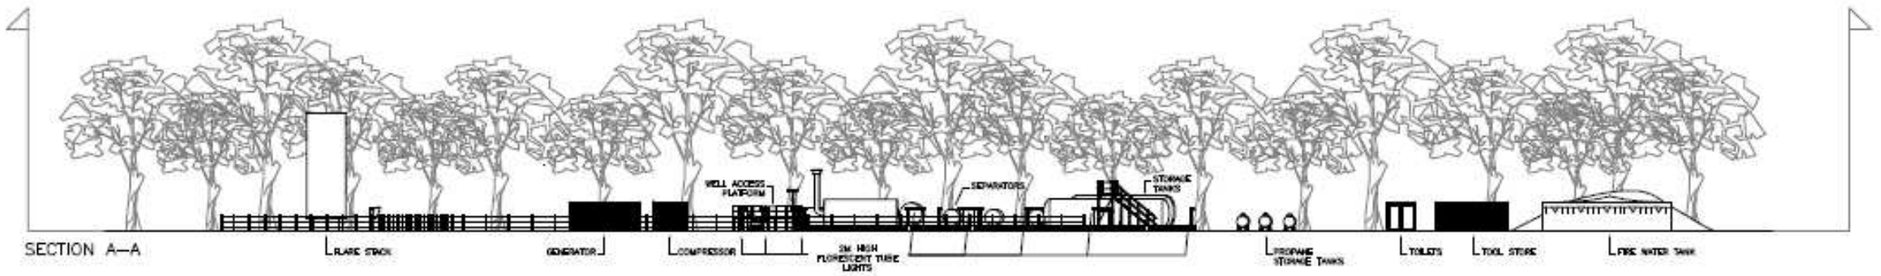

GTS
StarEnergy

TITLE: TOPOGRAPHICAL SITE LAYOUT DRAWING
ELECTROWELLEY WELL SITE 'B'
AND ACCESS ROAD
WITH SITE CROSS SECTIONS

REV	DATE	DESCRIPTION	ORIG	DRN	APP

SCALE: 1:250 @ A1 | DATE: 16.12.10 | DRAWN BY: GTS | DESIGNED BY: S HEAST | APPROVED BY: — | DRAWING No.: SE-B-ENT-SL-03 | SHEET 2 OF 2 | REV: 0