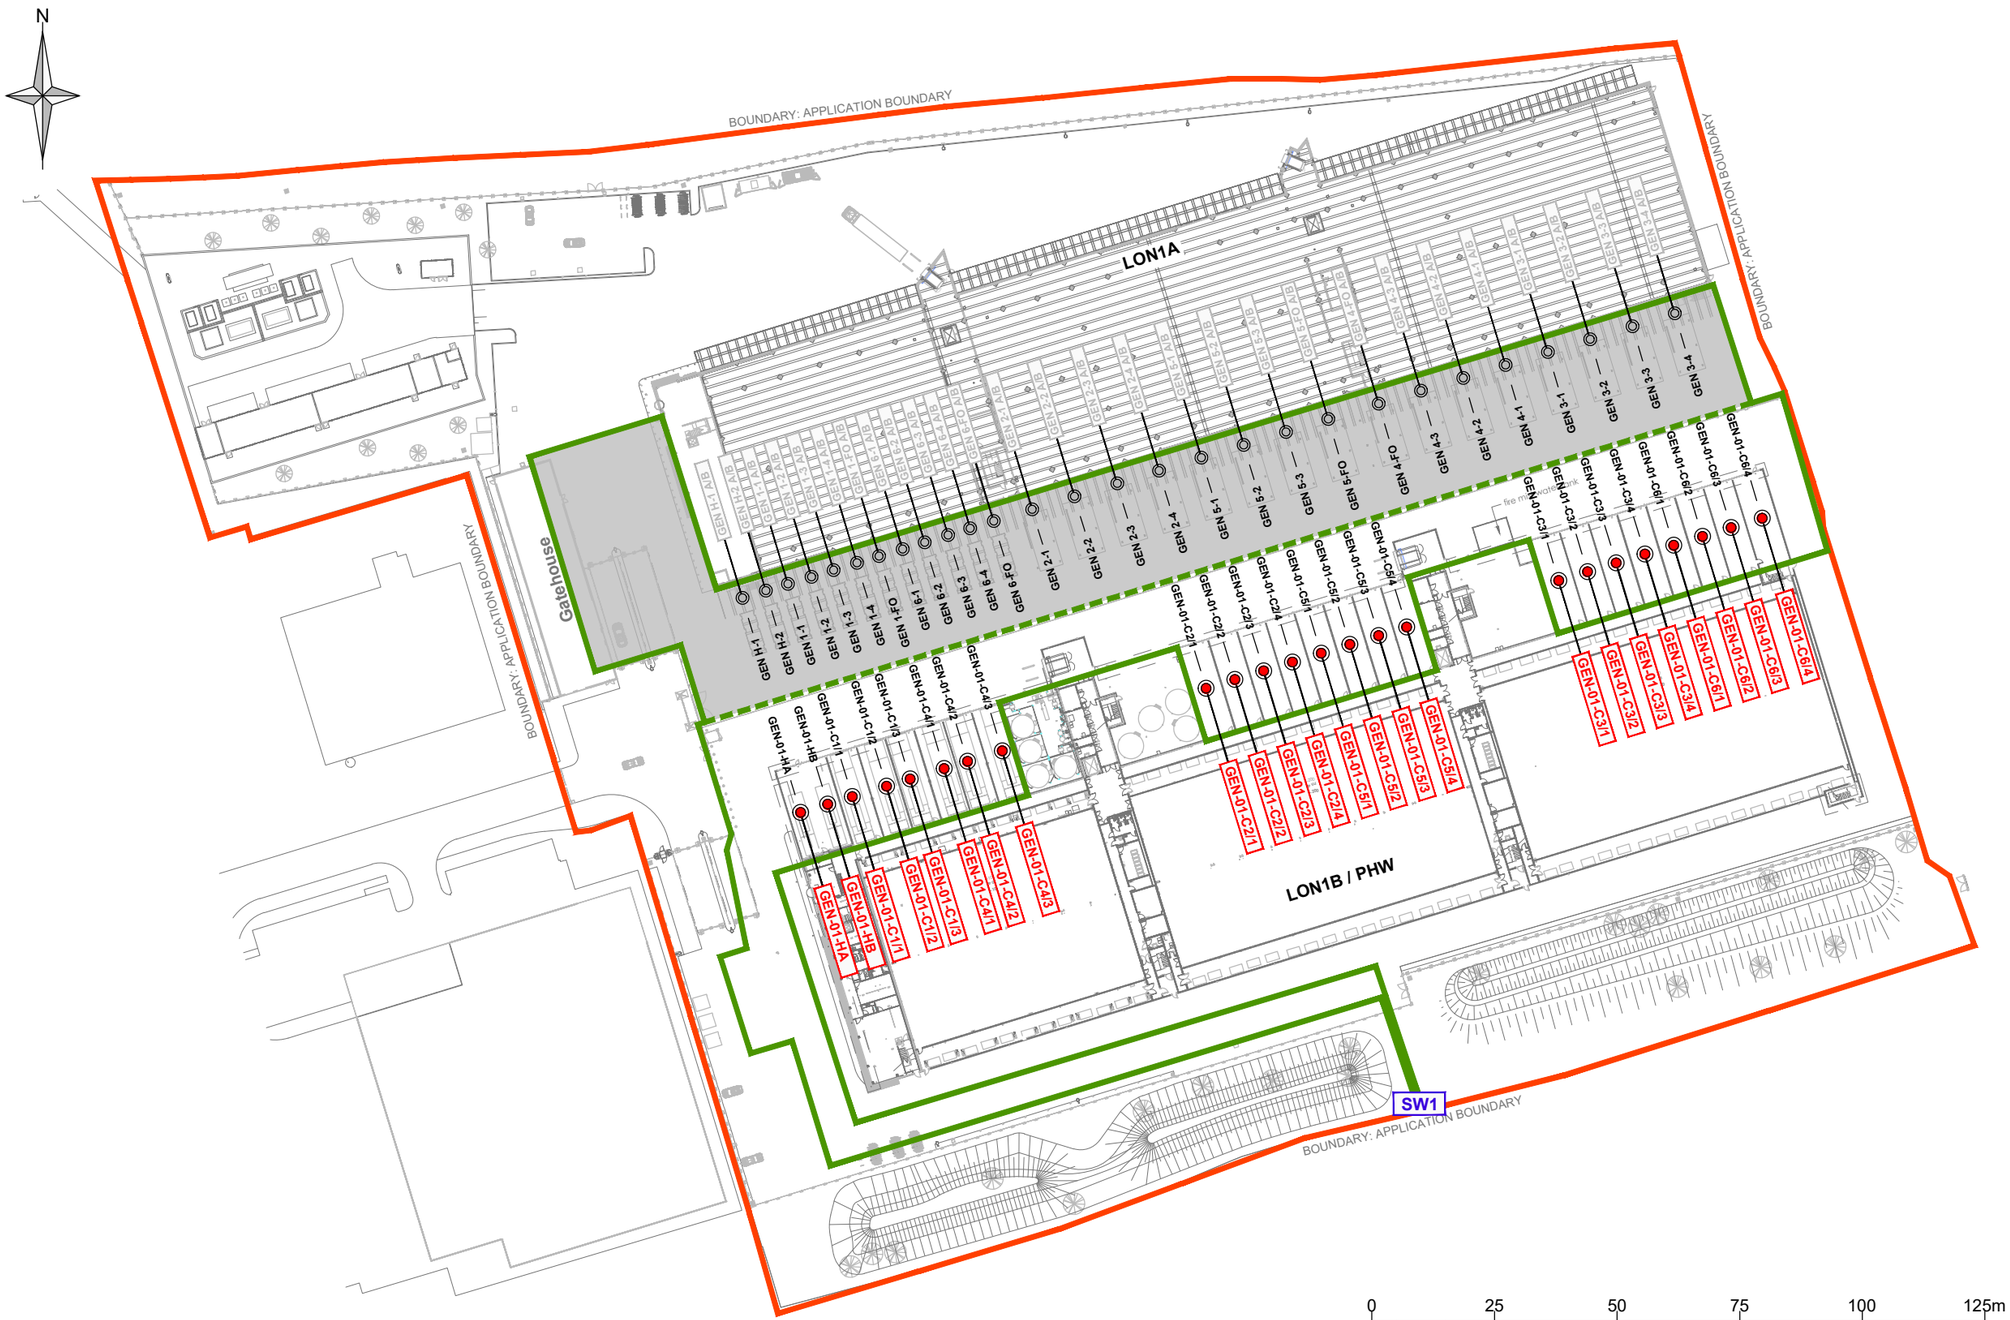

0 25 50 75 100 125m

Scale 1:1,250

Legend:

- Site Boundary
- LON1B Installation Boundary
- LON1A Installation Boundary (Subject to Environmental Permit EPR//CP3902LV)

Surface Water Discharge Point

- SW1 — Surface Water Discharge

LON1B Air Emission Points

GEN -01-HA	GEN -01-HA	GEN -01-C5/3	GEN -01-C5/3
GEN -01-HB	GEN -01-HB	GEN -01-C5/4	GEN -01-C5/4
GEN -01-C1/1	GEN -01-C1/1	GEN -01-C3/1	GEN -01-C3/1
GEN -01-C1/2	GEN -01-C1/2	GEN -01-C3/2	GEN -01-C3/2
GEN -01-C1/3	GEN -01-C1/3	GEN -01-C3/3	GEN -01-C3/3
GEN -01-C4/1	GEN -01-C4/1	GEN -01-C3/4	GEN -01-C3/4
GEN -01-C4/2	GEN -01-C4/2	GEN -01-C6/1	GEN -01-C6/1
GEN -01-C4/3	GEN -01-C4/3	GEN -01-C6/2	GEN -01-C6/2
GEN -01-C2/1	GEN -01-C2/1	GEN -01-C6/3	GEN -01-C6/3
GEN -01-C2/2	GEN -01-C2/2	GEN -01-C6/4	GEN -01-C6/4
GEN -01-C2/3	GEN -01-C2/3		
GEN -01-C2/4	GEN -01-C2/4		
GEN -01-C5/1	GEN -01-C5/1		
GEN -01-C5/2	GEN -01-C5/2		

LON1A Air Emission Points

GEN H-1 A/B	GEN H-1	GEN 1-4 A/B	GEN 1-4	GEN 6-4 A/B	GEN 6-4	GEN 2-4 A/B	GEN 2-4	GEN 4-3 A/B	GEN 4-3	GEN 3-2 A/B	GEN 3-2
GEN H-2 A/B	GEN H-2	GEN 1-FO A/B	GEN-FO	GEN 6-FO A/B	GEN 6-FO	GEN 5-1 A/B	GEN 5-1	GEN 4-FO A/B	GEN 4-FP	GEN 3-3 A/B	GEN 3-3
GEN 1-1 A/B	GEN 1-1	GEN 6-1 A/B	GEN 6-1	GEN 2-1 A/B	GEN 2-1	GEN 5-2 A/B	GEN 5-2	GEN 4-2 A/B	GEN 4-2	GEN 3-4 A/B	GEN 3-4
GEN 1-2 A/B	GEN 1-2	GEN 6-2 A/B	GEN 6-2	GEN 2-2 A/B	GEN 2-2	GEN 5-3 A/B	GEN 5-3	GEN 4-1 A/B	GEN 4-1		
GEN 1-3 A/B	GEN 1-3	GEN 6-3 A/B	GEN 6-3	GEN 2-3 A/B	GEN 2-3	GEN 5-FO A/B	GEN 5-FO	GEN 3-1 A/B	GEN 3-1		

Rev	Amendments	Date	By	Chk	Auth

SLR

www.slrconsulting.com

Client: NTT Global Data Centers EMEA UK LTD

Project: LON1B Dagenham Data Centre Environmental Permit Variation

Figure Title: Site Layout and Emission Points

Scale	SLR Project No.
1:1250 @ A3	410.V61547.00001

Designed	Drawn	Checked	Authorised
	TS	JO	SA
Date	Date	Date	Date
	Oct 2023	Oct 2023	Oct 2023

Figure Number: **02** Rev.: **0**

© Crown copyright and database rights [2023.]Ordnance Survey Licence number AL0100031673

© This figure and its content are the copyright of SLR Consulting Ltd and may not be reproduced or amended except by prior written permission. SLR Consulting Ltd accepts no liability for any amendments made by other persons.

25/10/2023

\\slr.local\eu\Offices\UK\Cambridge\Admin\New Projects\0410_MAN\410.V61547.00001_NTT_Dagenham\Tech\EMPC\Dwgs\Wking\410.V61547.00001.013.002.0_Site_Layout&Emissions.dwg