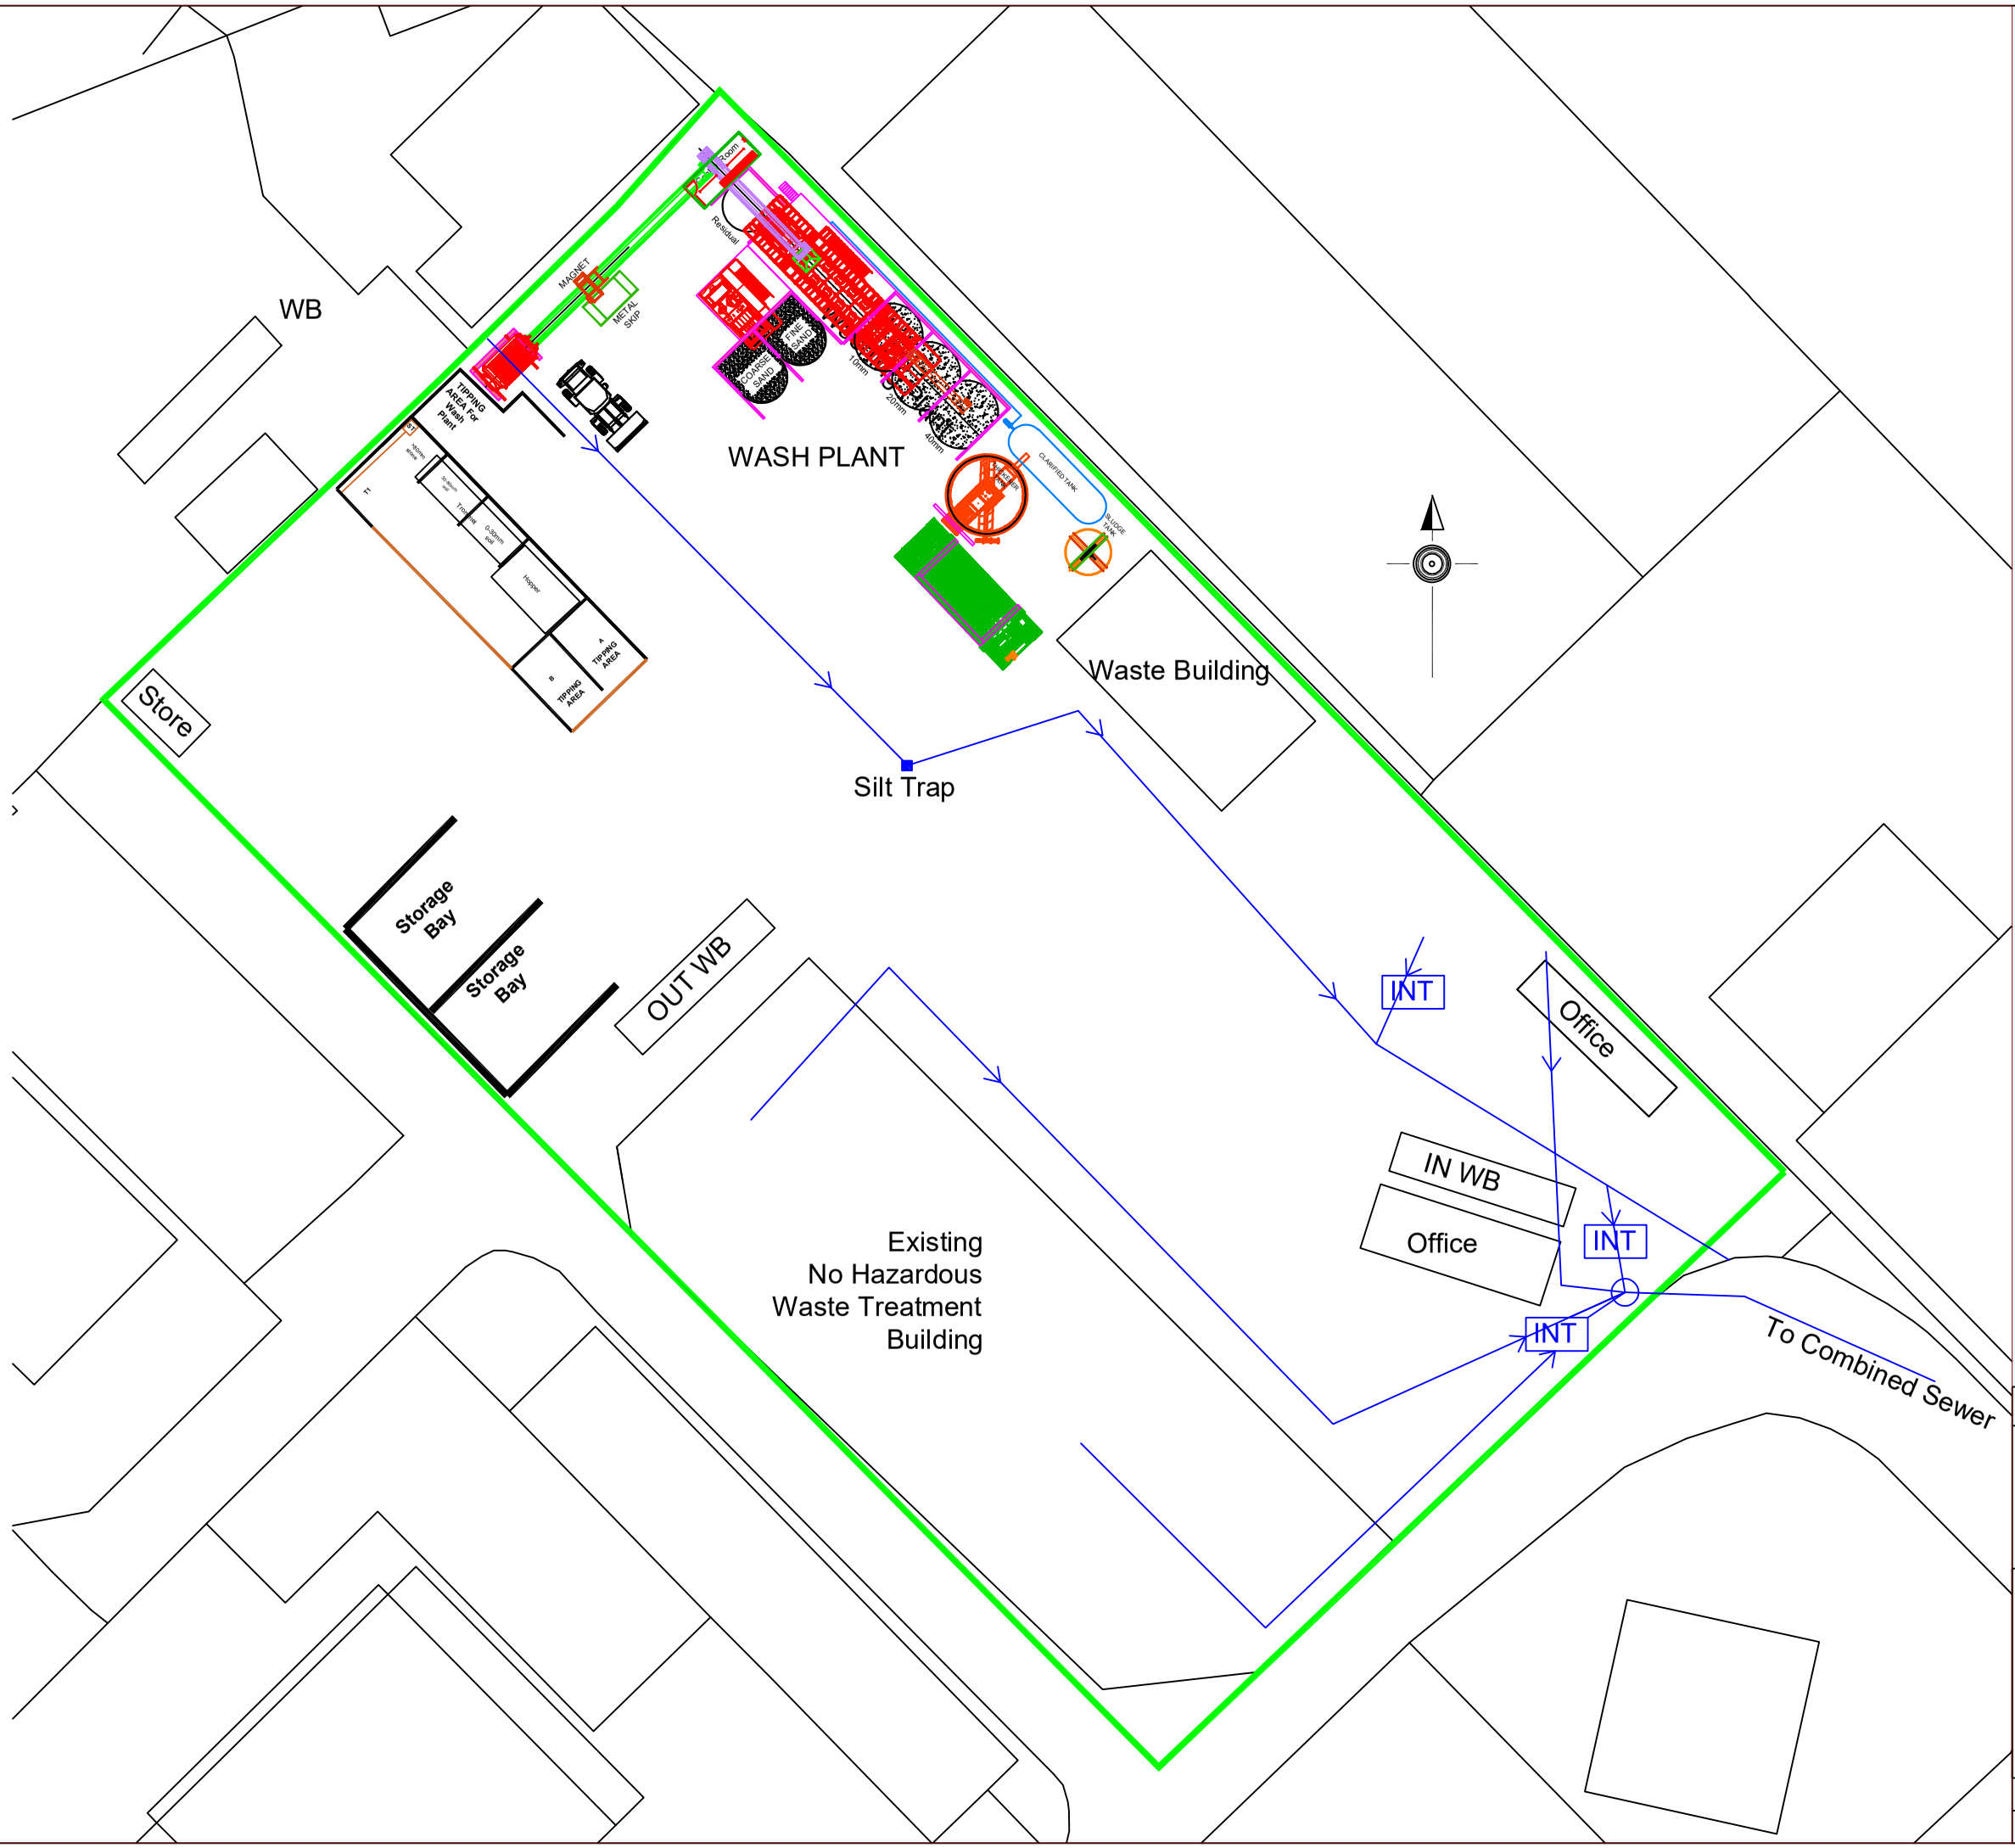

KEY:

Permit Boundary

Entire Site is Concreted with Sealed Drainage.

Non-Hazardous Operation has drainage to foul Sewer.

Hazardous Operation has sealed tank.

Drain to ST (Sealed Tank)

0 5 10 15 20 25 m

SCALE 1:500

Client: Albright Transfer Station Limited

Project: Infrastructure Plan

Albright Industrial Estate, Ferry Lane
Rainham, RM13 9BU

INTEGRATED SKILLS LIMITED
Suite 3A Chapel Allerton House
114 Harrogate Road
LEEDS
Ls7 4NY
TEL: 0330 0888670
EMAIL: ukinfo@integrated-skills.com
(www.integrated-skills.com)

Date: April 2025

Scale: 1:500@A3

Dwg: ATSL-FL-INF-01