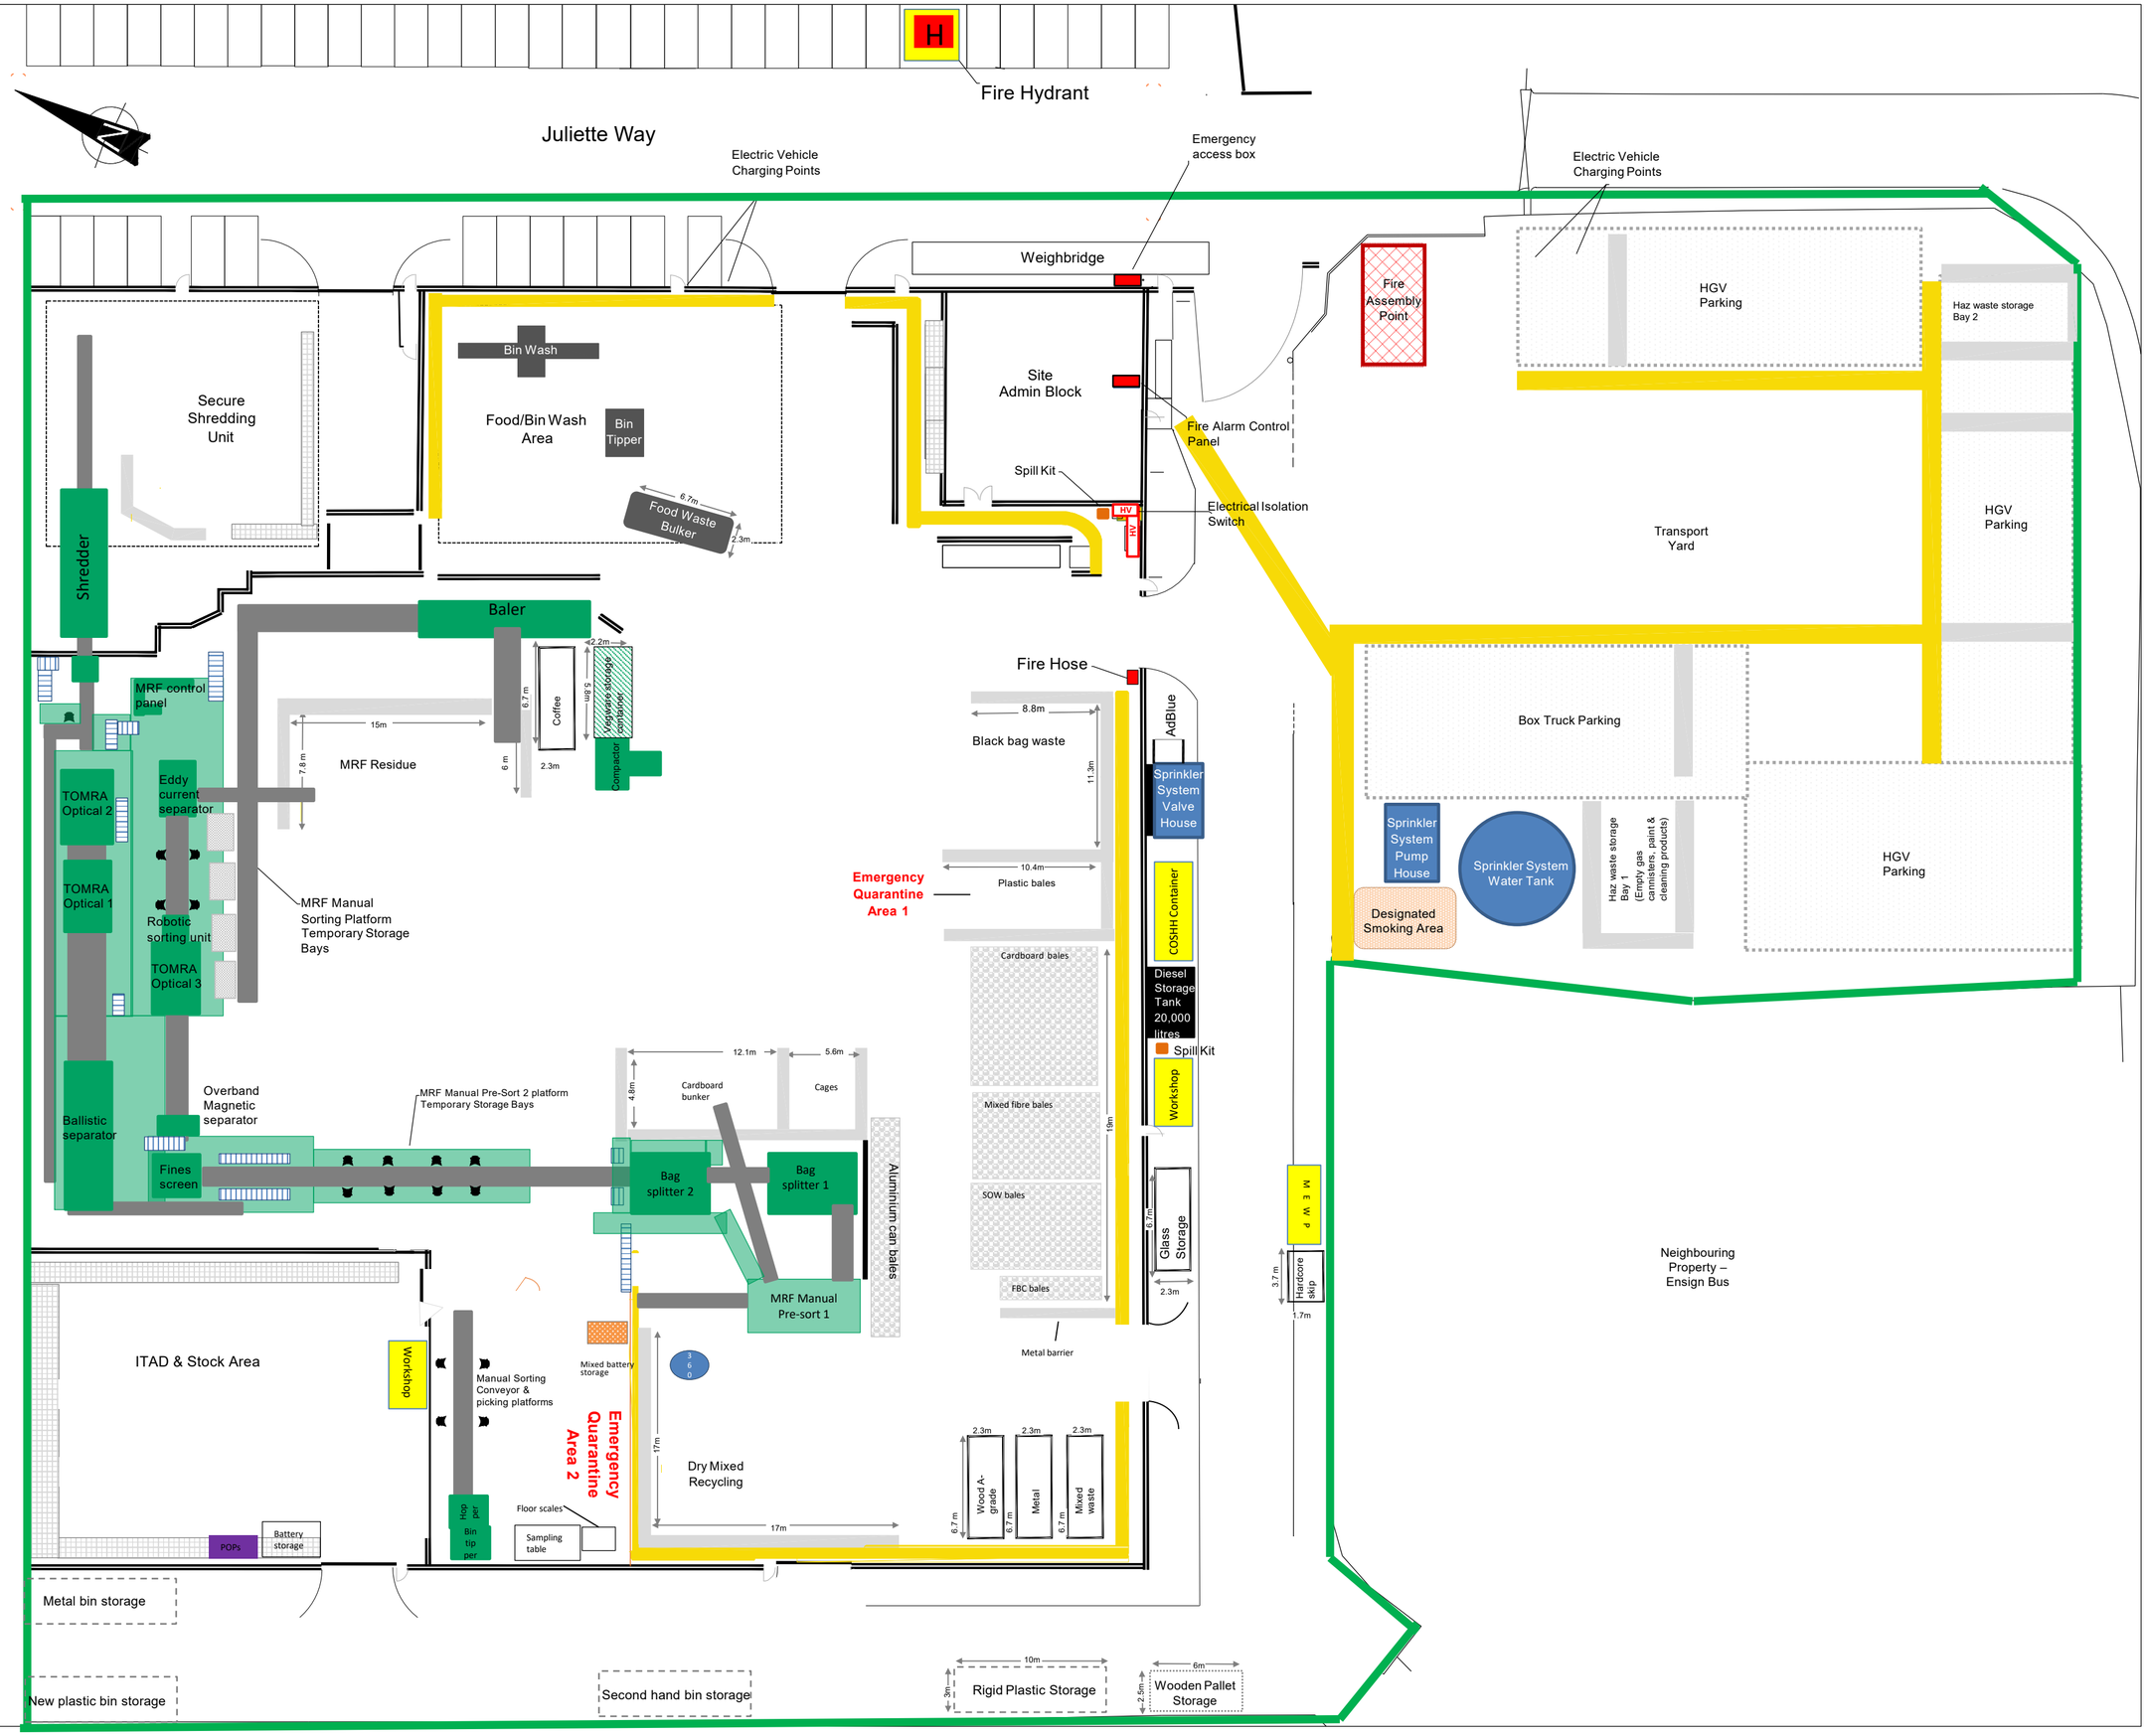

THIS INFORMATION IS CONFIDENTIAL AND THE PROPERTY OF SIRIUS. IT IS RELEASED ON CONDITION THAT NONE OF THE INFORMATION SHALL BE DISCLOSED TO ANY THIRD PARTY OR REPRODUCED IN WHOLE OR PART WITHOUT THE PRIOR CONSENT IN WRITING OF SIRIUS.

KEY

- Environmental Permit Boundary
- Fixed machinery
- Racking
- Pedestrian walkway
- Concrete fire wall
- Stairs
- Conveyor belt
- Platform
- Fire Equipment

REV	DESCRIPTION	DATE	BY

CLIENT

Recorra

sirius Environmental

Office Suite 2, The Beacon Centre for Enterprise, Dalton, Lancs. SAVILLS 01695 765544

JOB TITLE

PURFLEET MRF & WEEE ATF FIRE PREVENTION PLAN

DRAWING TITLE

INDICATIVE OPERATIONAL LAYOUT PLAN

DRAWN	DATE	APPROVED	DATE
M.K	08/12/2021	D.T	08/12/2021

SCALE	SHEET	DRAWING NUMBER	REVISION
1:200	A1L	BPR1001/05/03	0