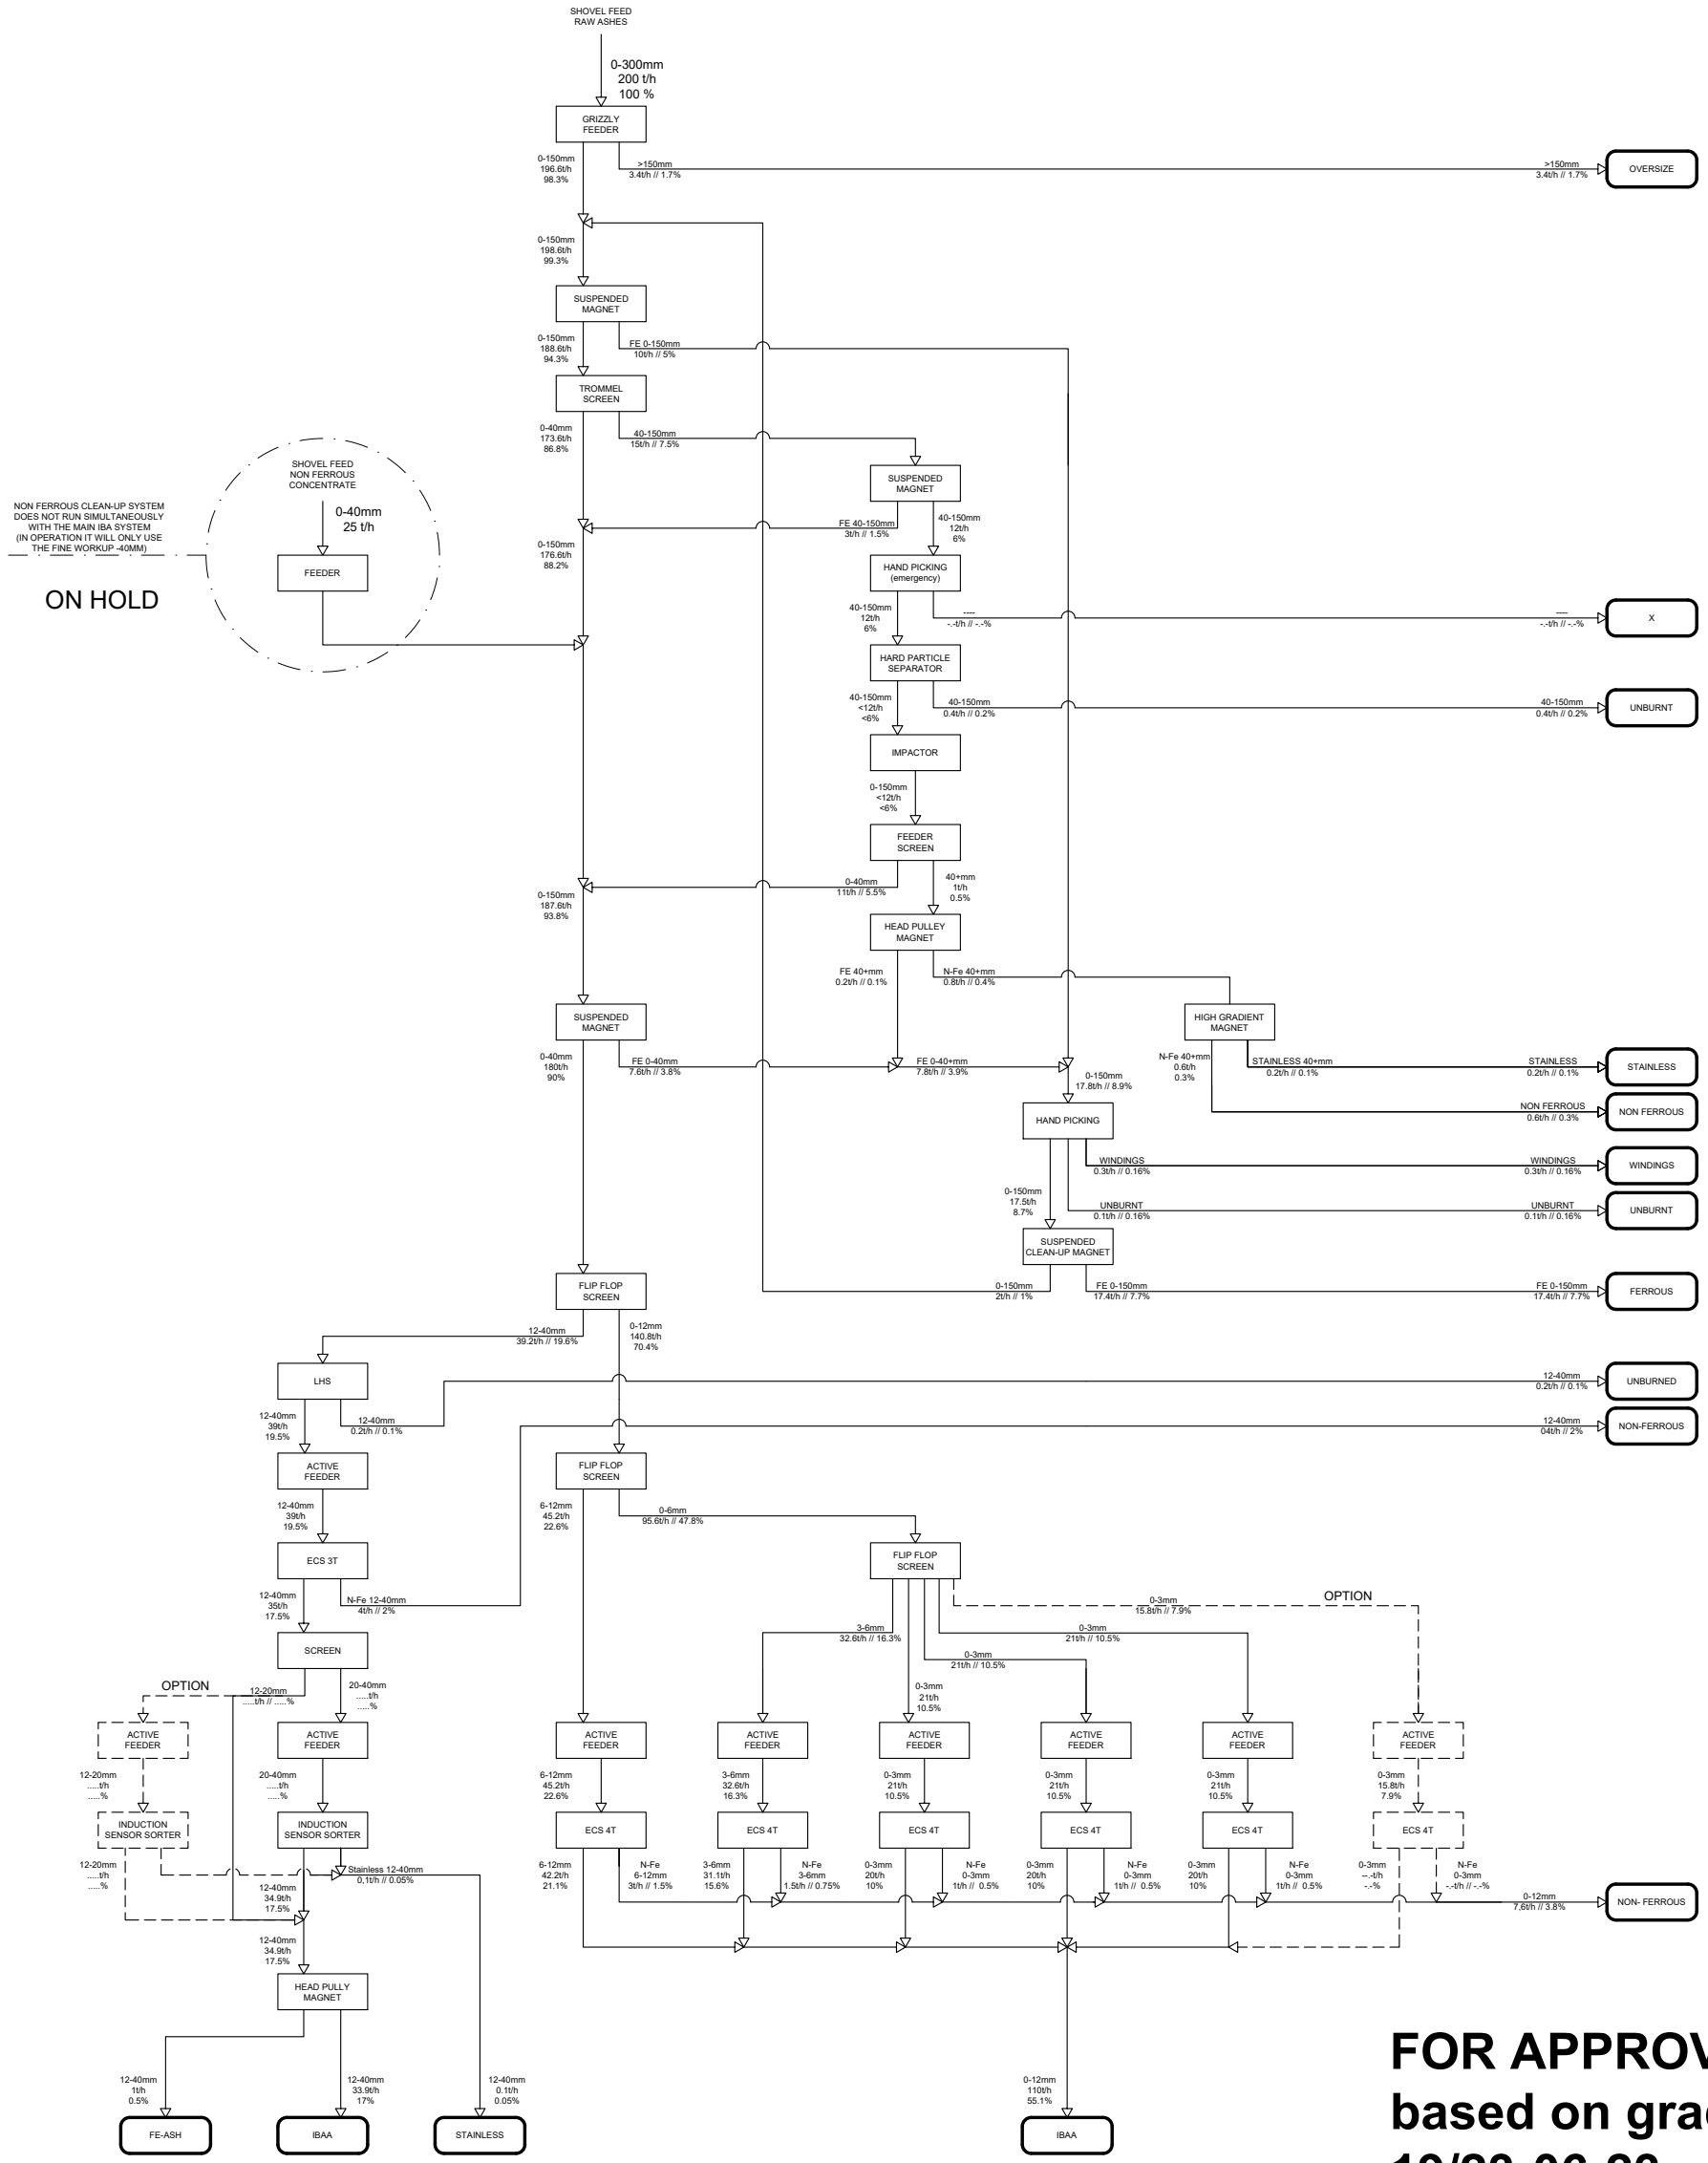

FOR APPROVAL based on grading 19/23-06-23

Rev	Date	Description	Dwn	PM
C4	18-11-23	SIEVE ORDER ADJUSTED FOR SHED 3	rum	RUM
C3	19-10-23	OPTIONAL SECOND ISS	RUM	RUM
C2	10-10-23	EXTRA SCREEN IN COURSE FRACTION & FOR APPROVAL	RUM	RUM
C1	10-07-23	FOR APPROVAL	RUM	RUM
P1	04-07-23	REMOVE 3 X ECS	RUM	RUM
RUM	21-06-23	FIRST RELEASE	RUM	RUM

Blue Phoenix Group

1 Victoria Stables
Essex Way, Bourne
Lincolnshire PE10 9JZ
P: +44 (0)1778 423345
E: Info@bluephoenix-group.com

Project: Tilbury II — 140702
Description: New plant proposal
Title: BLOCK DIAGRAM MAIN PLANT

Projection: | Scale: - | Size: A3 | Drawing number: 140702-DIAG-01B

140702-DIAG-01B_ddmmyy_Block_Diagram.dwg