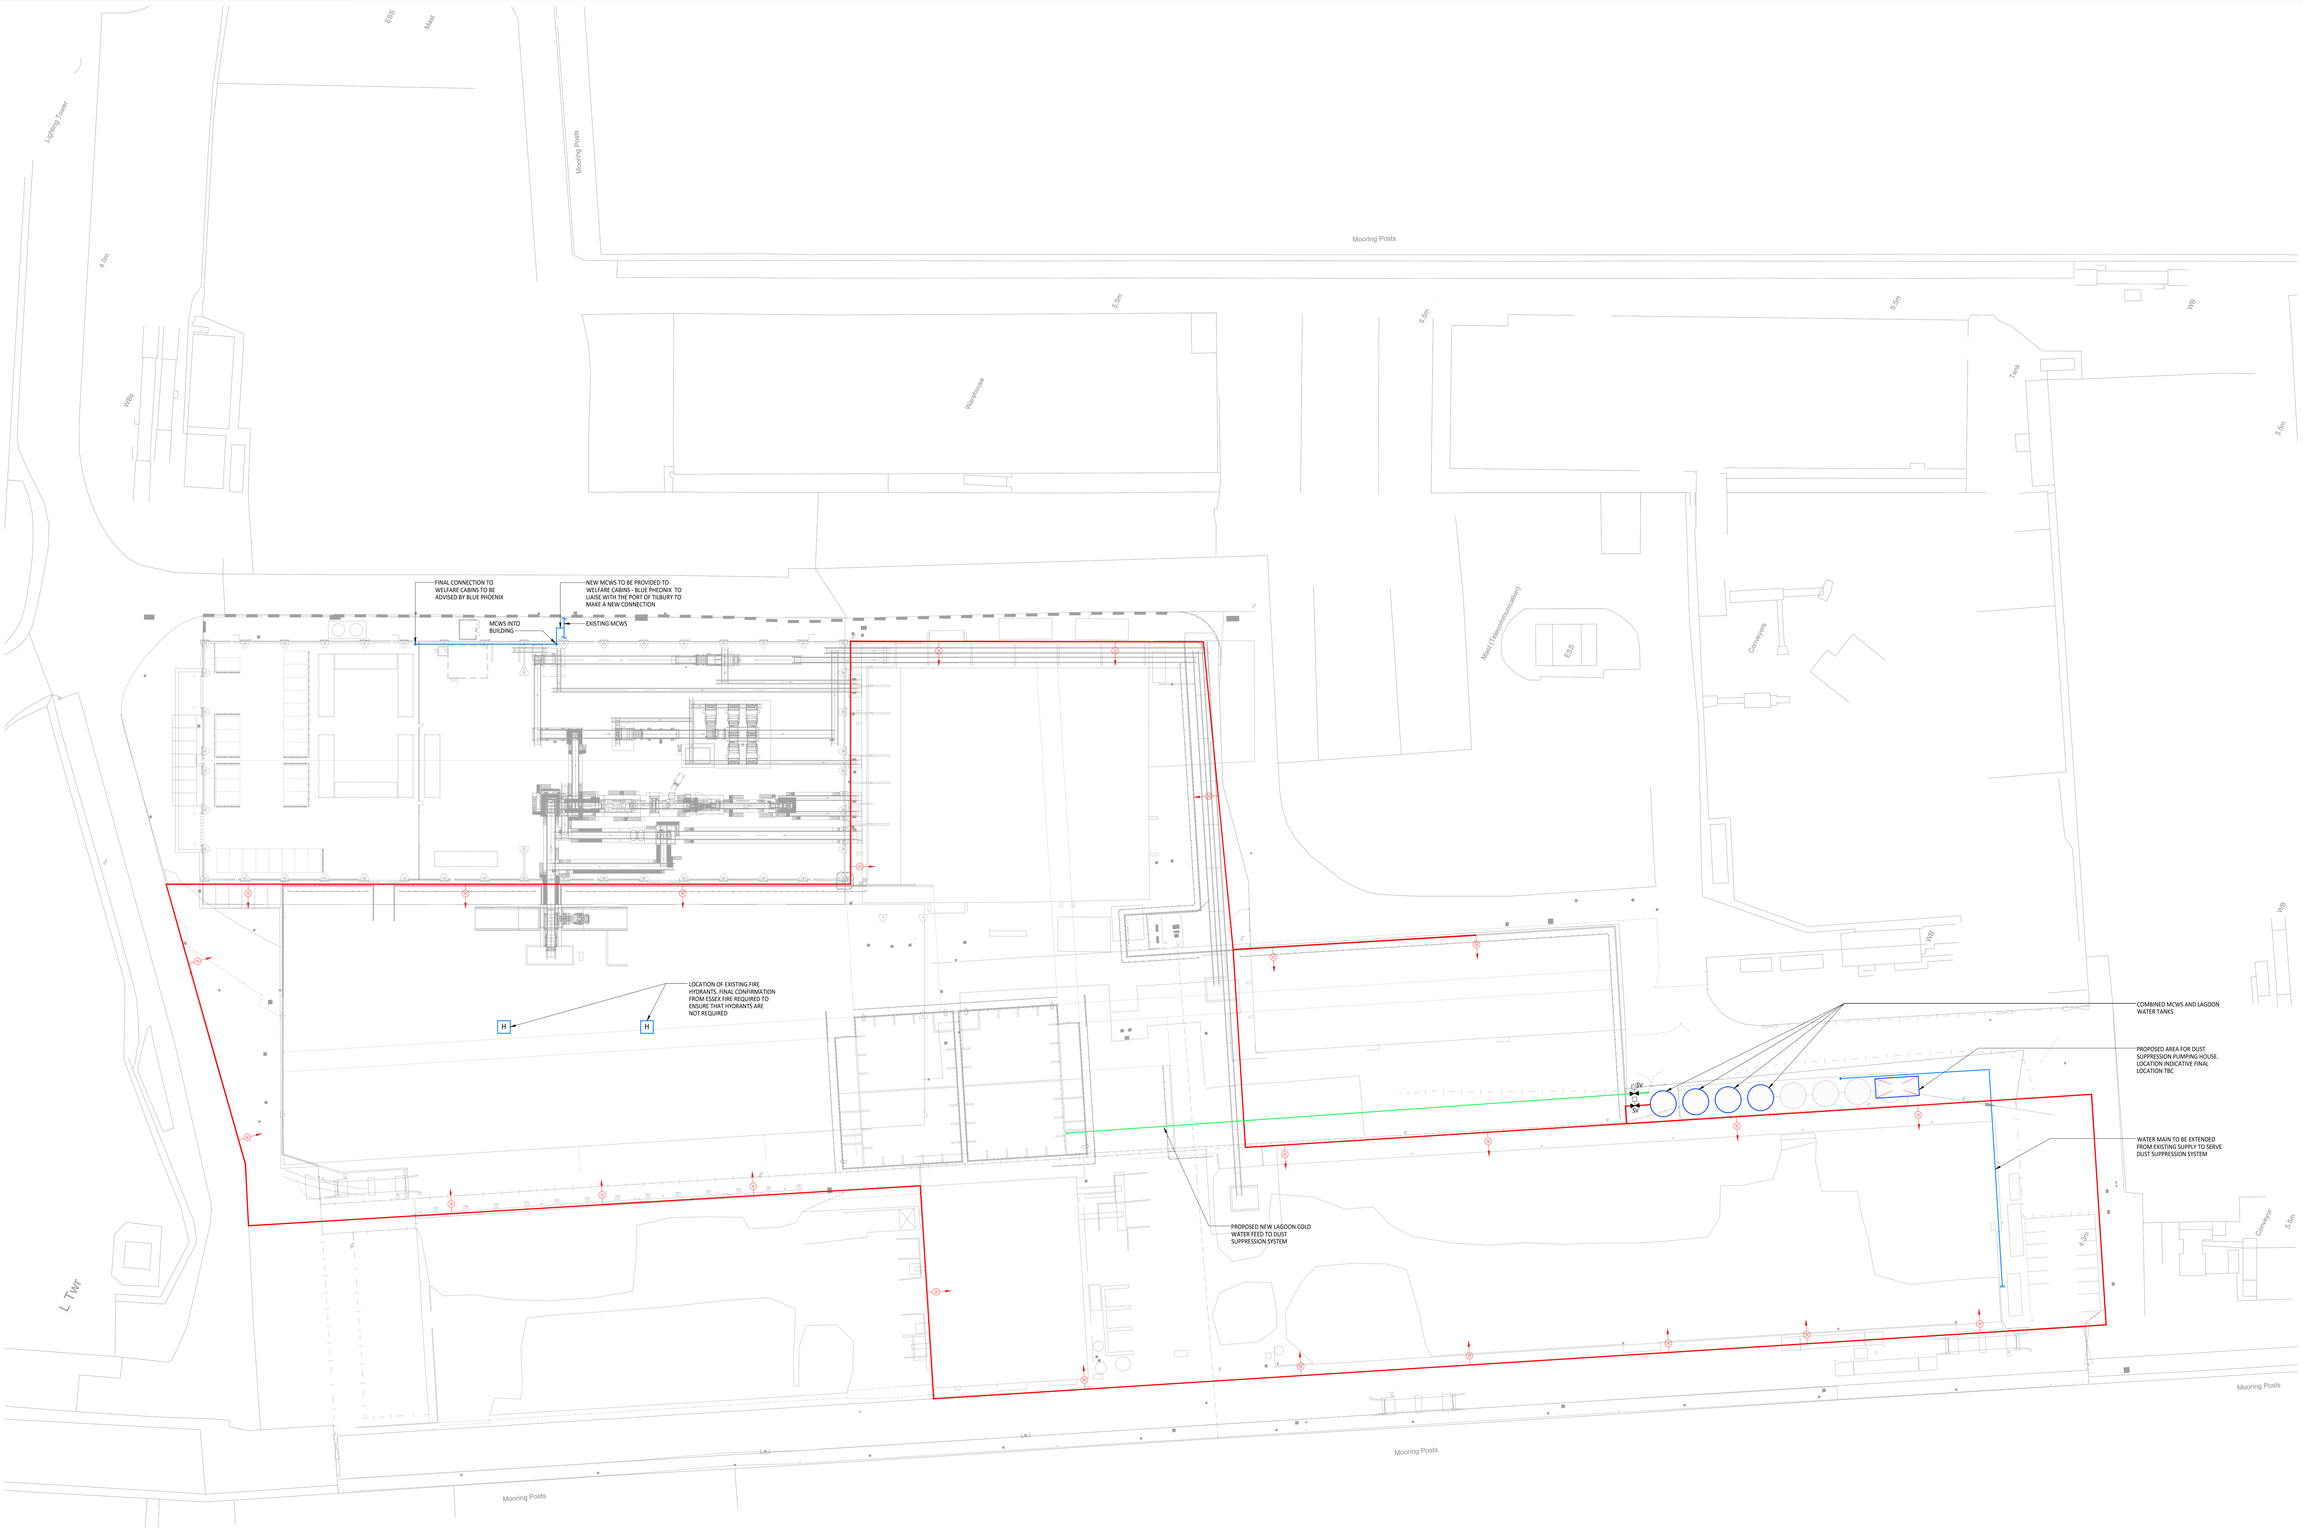

KEY PLAN

DRAWING NOTES

1. THIS SERVICES DRAWING IS TO BE READ IN CONJUNCTION WITH QODA'S, THE ARCHITECTURAL & STRUCTURAL ENGINEER'S SPECIFICATION / DRAWINGS.

LEGEND

- WATER CANNON (30m RADIUS)
- 30,000 L WATER STORAGE TANK
- 90Ø WATER CANNON SUPPLY
- 90Ø LAGOON WATER SUPPLY

DO NOT SCALE

Rev	Description	Date
T01	TENDER ISSUE	28.03.24

QODA

Mechanical Engineering
Electrical Engineering
QODA Net Zero
QODA Light

www.qodaconsulting.com
enquiries@qodaconsulting.com

Client:

Blue Phoenix

Project:

Tilbury Redevelopment

Drawing Title:

Mechanical Services
Mechanical Services Layout

Status:			Stage:	Job Number:
Tender Issue			4	90018
Designed:	Drawn:	Checked:	Scale:	Paper Size:
SS	JR	SS	1:500	A0

Drawing Number: 90018-QODA-00-00-DR-M-0901

Rev. T01

0 1:500 10m 20m 30m 40m 50m