DRAWING NO

IMPORTANT....THIS DRAWING HAS BEEN PRODUCED ON CAD AND MUST NOT BE ALTERED MANUALLY

ICL CONFIDENTIAL

DO NOT SCALE

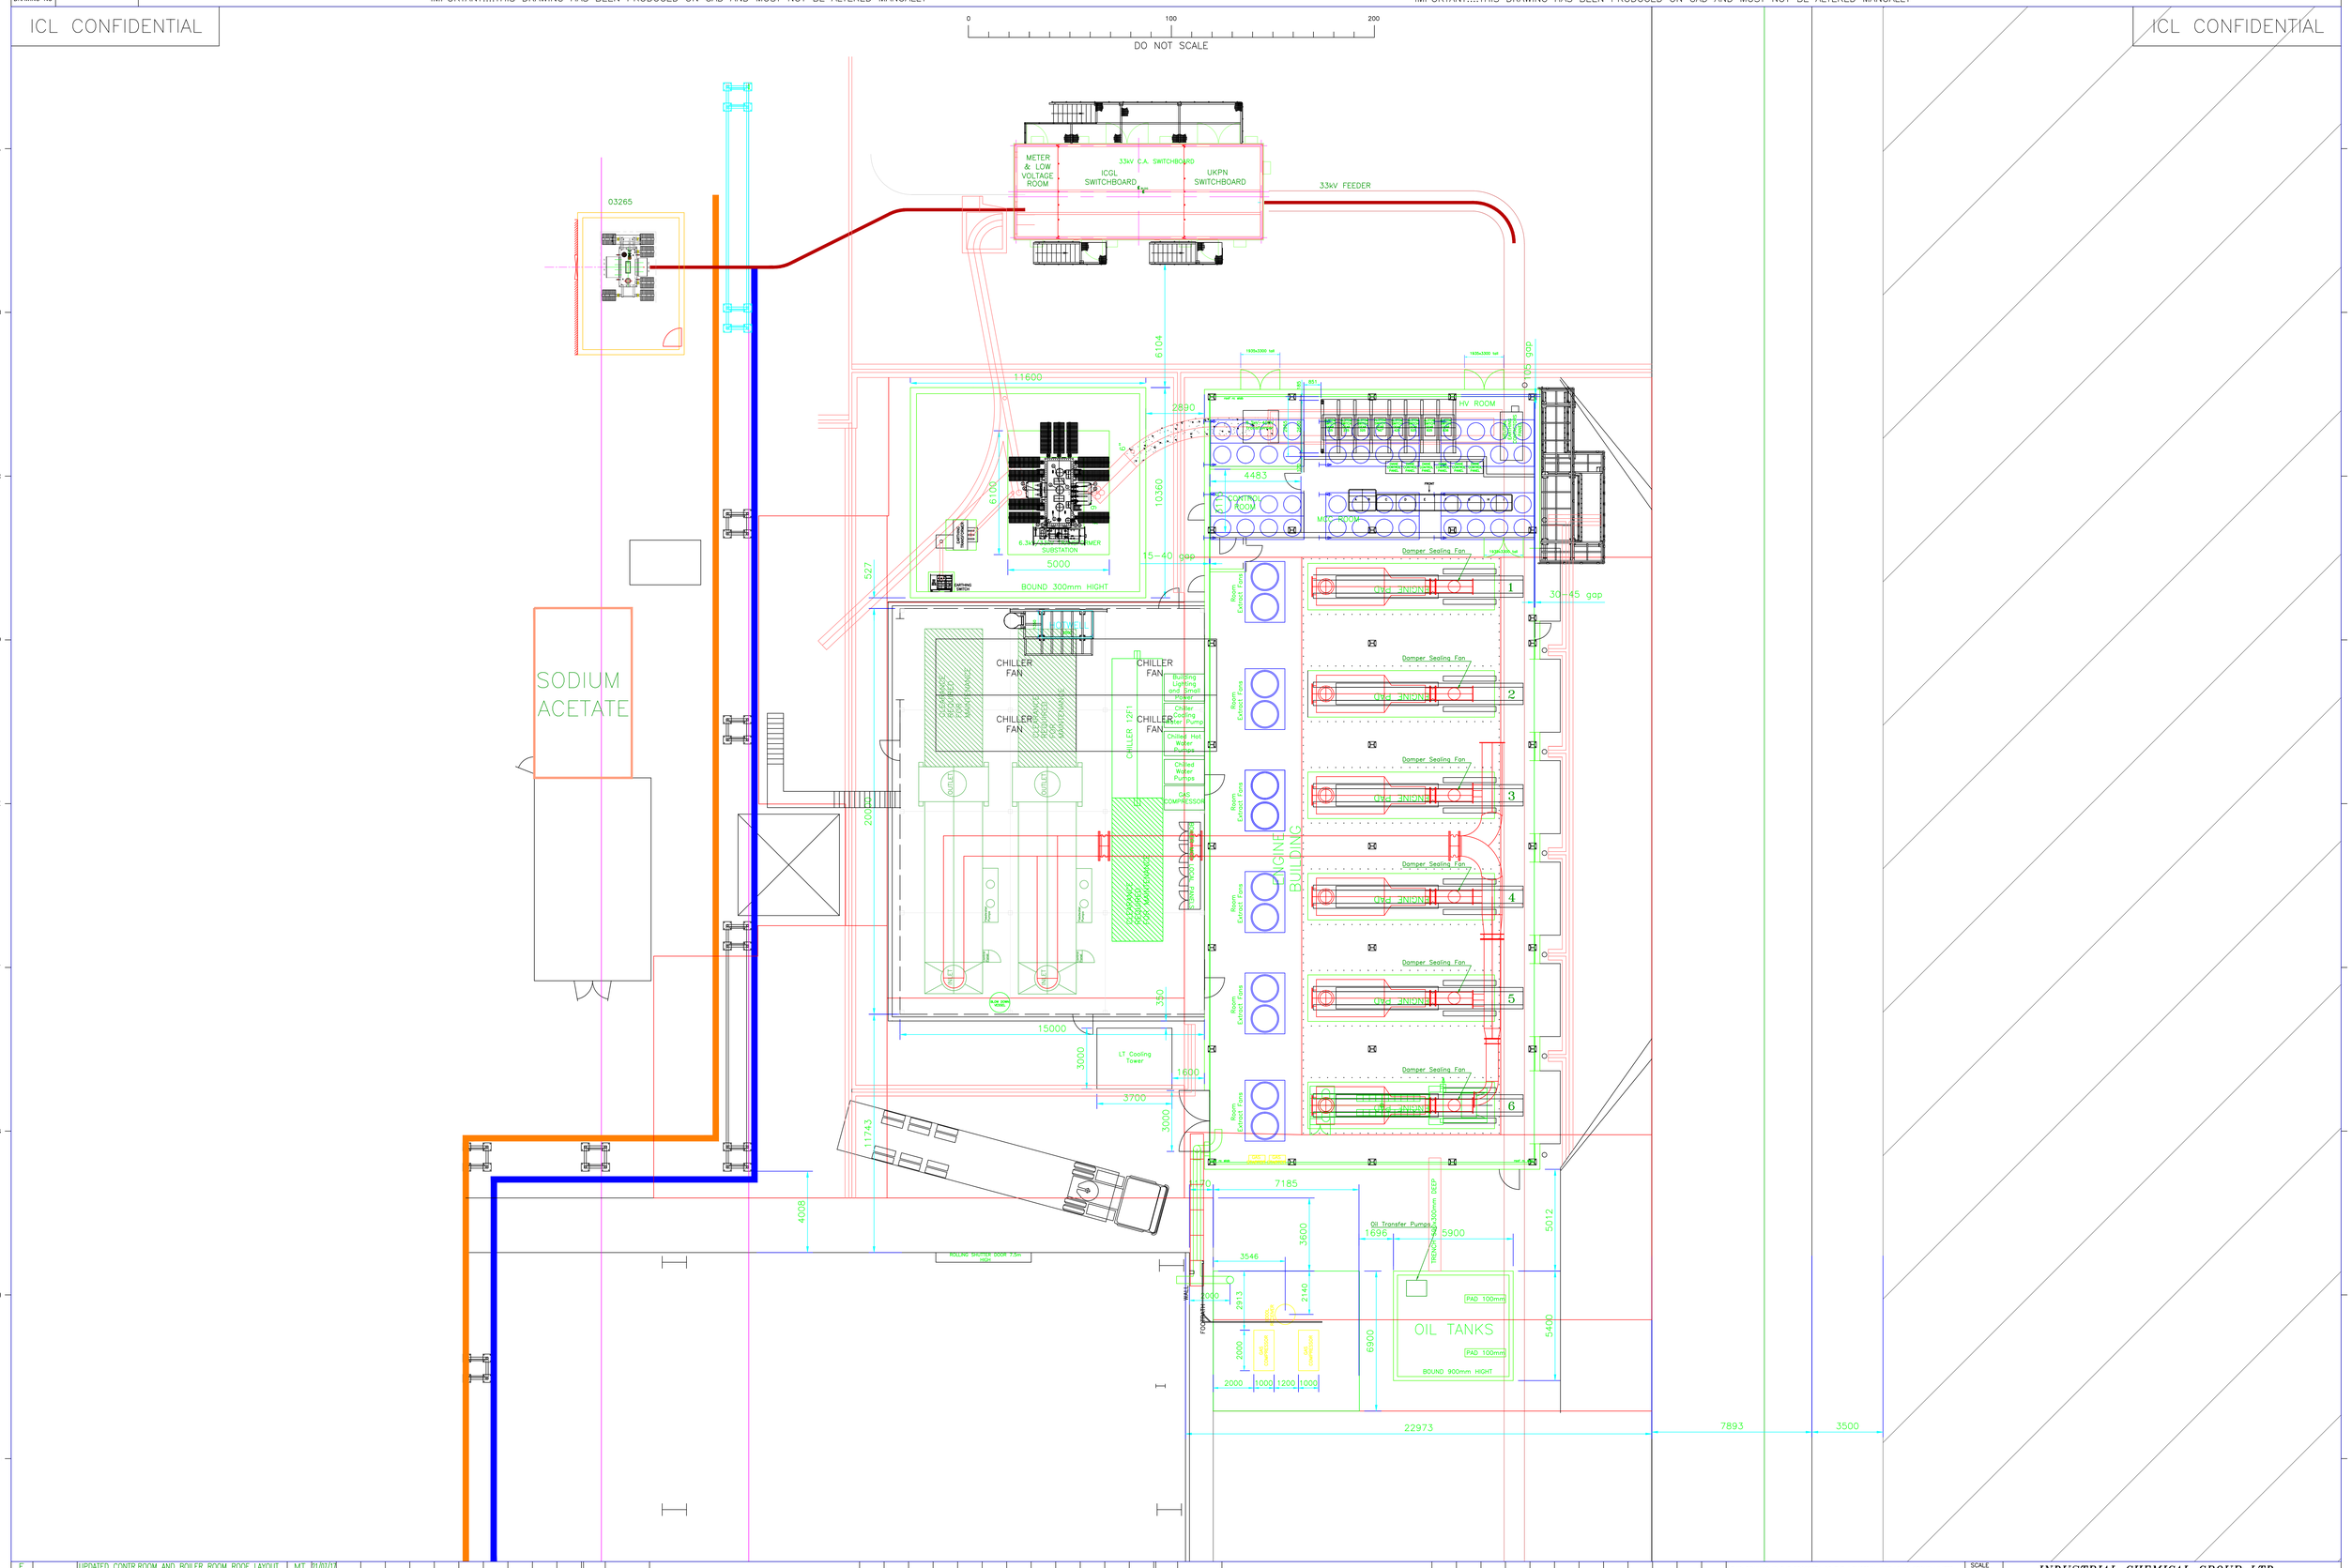

ISSUE	EC NUMBER	REVISIONS	DRAWN	DATE	CHECK	DATE	PROJ	DATE	MECH	DATE	ELECT	DATE	CIVIL	DATE
E		UPDATED CONTR.ROOM AND BOILER ROOM ROOF LAYOUT	MT	21/07/17										
D		ADDED SEPARATE VIEWS FOR ROOF, ADDED SHT 2	PJ	06/02/17										
C		xxx	MT	xx/01/17										
B		MODIFIED CONTROL ROOM	MT	05/01/17										
A		FIRST ISSUE	MT	09/12/16										

THIS DRAWING IS THE PROPERTY OF THE INDUSTRIAL CHEMICALS GROUP LIMITED AND ITS SUBSIDIARY COMPANIES AND MUST NOT BE USED FOR ANY PURPOSE DETRIMENTAL TO THE INTRESTS OF INDUSTRIAL CHEMICALS GROUP LIMITED OR ITS SUBSIDIARY COMPANIES. ITS CONTENTS ARE NOT TO BE DISCLOSED TO ANY THIRD PARTY EITHER WHOLLY OR IN PART WITHOUT THE CONSENT OF INDUSTRIAL CHEMICALS GROUP LIMITED OR ITS SUBSIDIARY COMPANIES.

SCALE 1:100

DIMS MM

INDUSTRIAL CHEMICAL GROUP LTD

DRAWING NO. LPP 05351 SHT 1 OF 2

TITLE LORCA power plant – Layout

FILE LOCATION: S:\Drawings\Drawings\LORCA\05351.dwg

JOB NO.

ISSUE E A0