



32	Atlantic Salmon migratory route (Protected Species)
33	Allis Shad migratory route (Protected Species)
34	European Eel (Protected Species)
35	European Eel migratory route (Protected Species)
36	River Lamprey migratory route (Protected Species)
37	Sea Lamprey migratory route (Protected Species)
38	Smelt (Protected Species)
39	Smelt migratory route (Protected Species)
40	Twaite Shad migratory route (Protected Species)

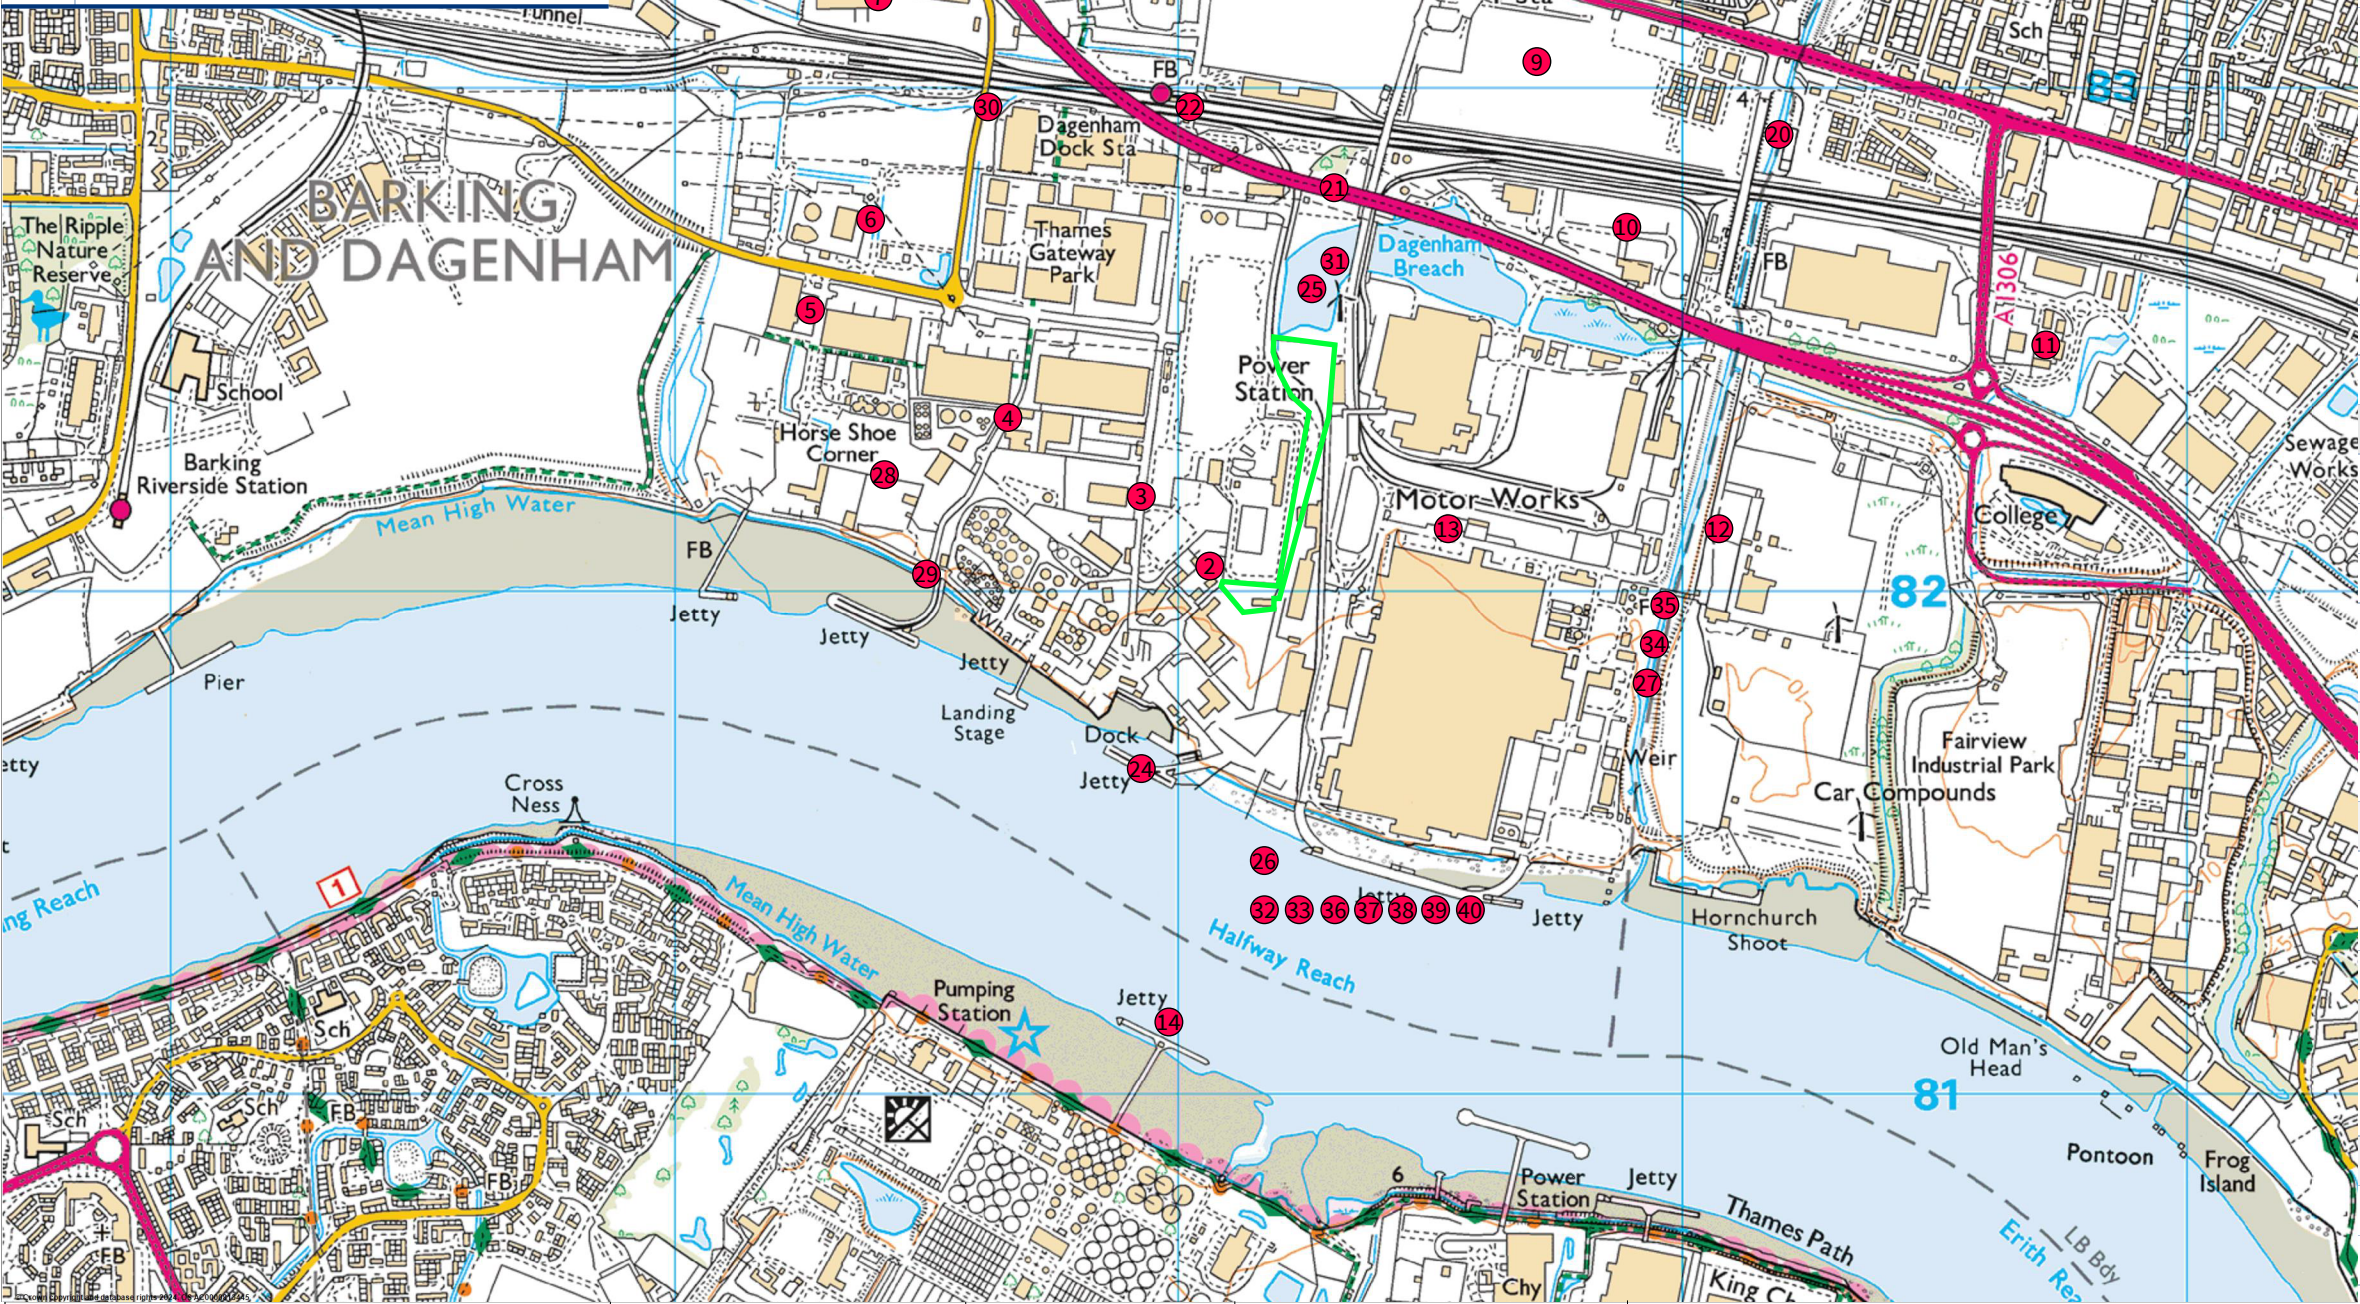

Client: Hanson Quarry Products Europe Limited	Created: GA
	Checked: AB
Project: Dagenham Dock Aggregate Recycling Facility	Date: 29/08/2024
Title: Environmental Receptor Plan	Version: 1
Drawing No: DAG/B066441/REC/01	Scale: 1:25,000

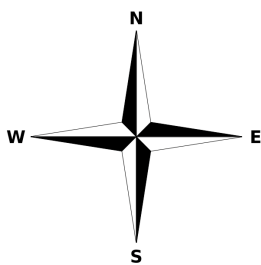

2nd Floor,
11 York Street,
Manchester,
M2 2AW

+44 161 874 4659



-  Environmental Permit Boundary
-  Environmental Receptor

ID	Receptor
Domestic Dwellings	
1	Residential Estate N of New Road
Commercial and Industrial Premises	
2	Perry Road Industry
3	Chequers Lane Industry (W)
4	Hindmans Way Industry
5	London Sustainable Industries
6	Hitch Street Industry
7	Eddie Stobart
8	Chequers Lane Industry (NW)
9	Walkerville Road Industry
10	Lake Road Industry
11	Consul Ave
12	Fiesta Drive
13	Industry E of Kent Ave
14	Thames Bubblers
Schools / Hospitals / Shops/Amenities	
15	Marsh Green Primary School
16	First Ave Surgery
17	School Page
18	Lovely Tots Pres-school
19	Shops/Amenities New Road
Recreation	
20	BEAM Central Park
Highways/Minor Roads/Railways	
21	Thames Gateway (A13)
22	Dagenham Dock Railway Station and Line
23	New Road (A1306)
Listed Buildings and Scheduled Monuments	
24	Jetty Number 4 And Approach, Formerly at Samuel Williams And Company, Dagenham Dock
Surface Water e.g. rivers and streams	
25	Dagenham Breach
26	River Thames
27	Beam River
28	Stream
29	Mean High Water
30	The Gores
Nature and Heritage Screening Results	
31	Dagenham Breach and the lower Beam River in Dagenham (LWS)