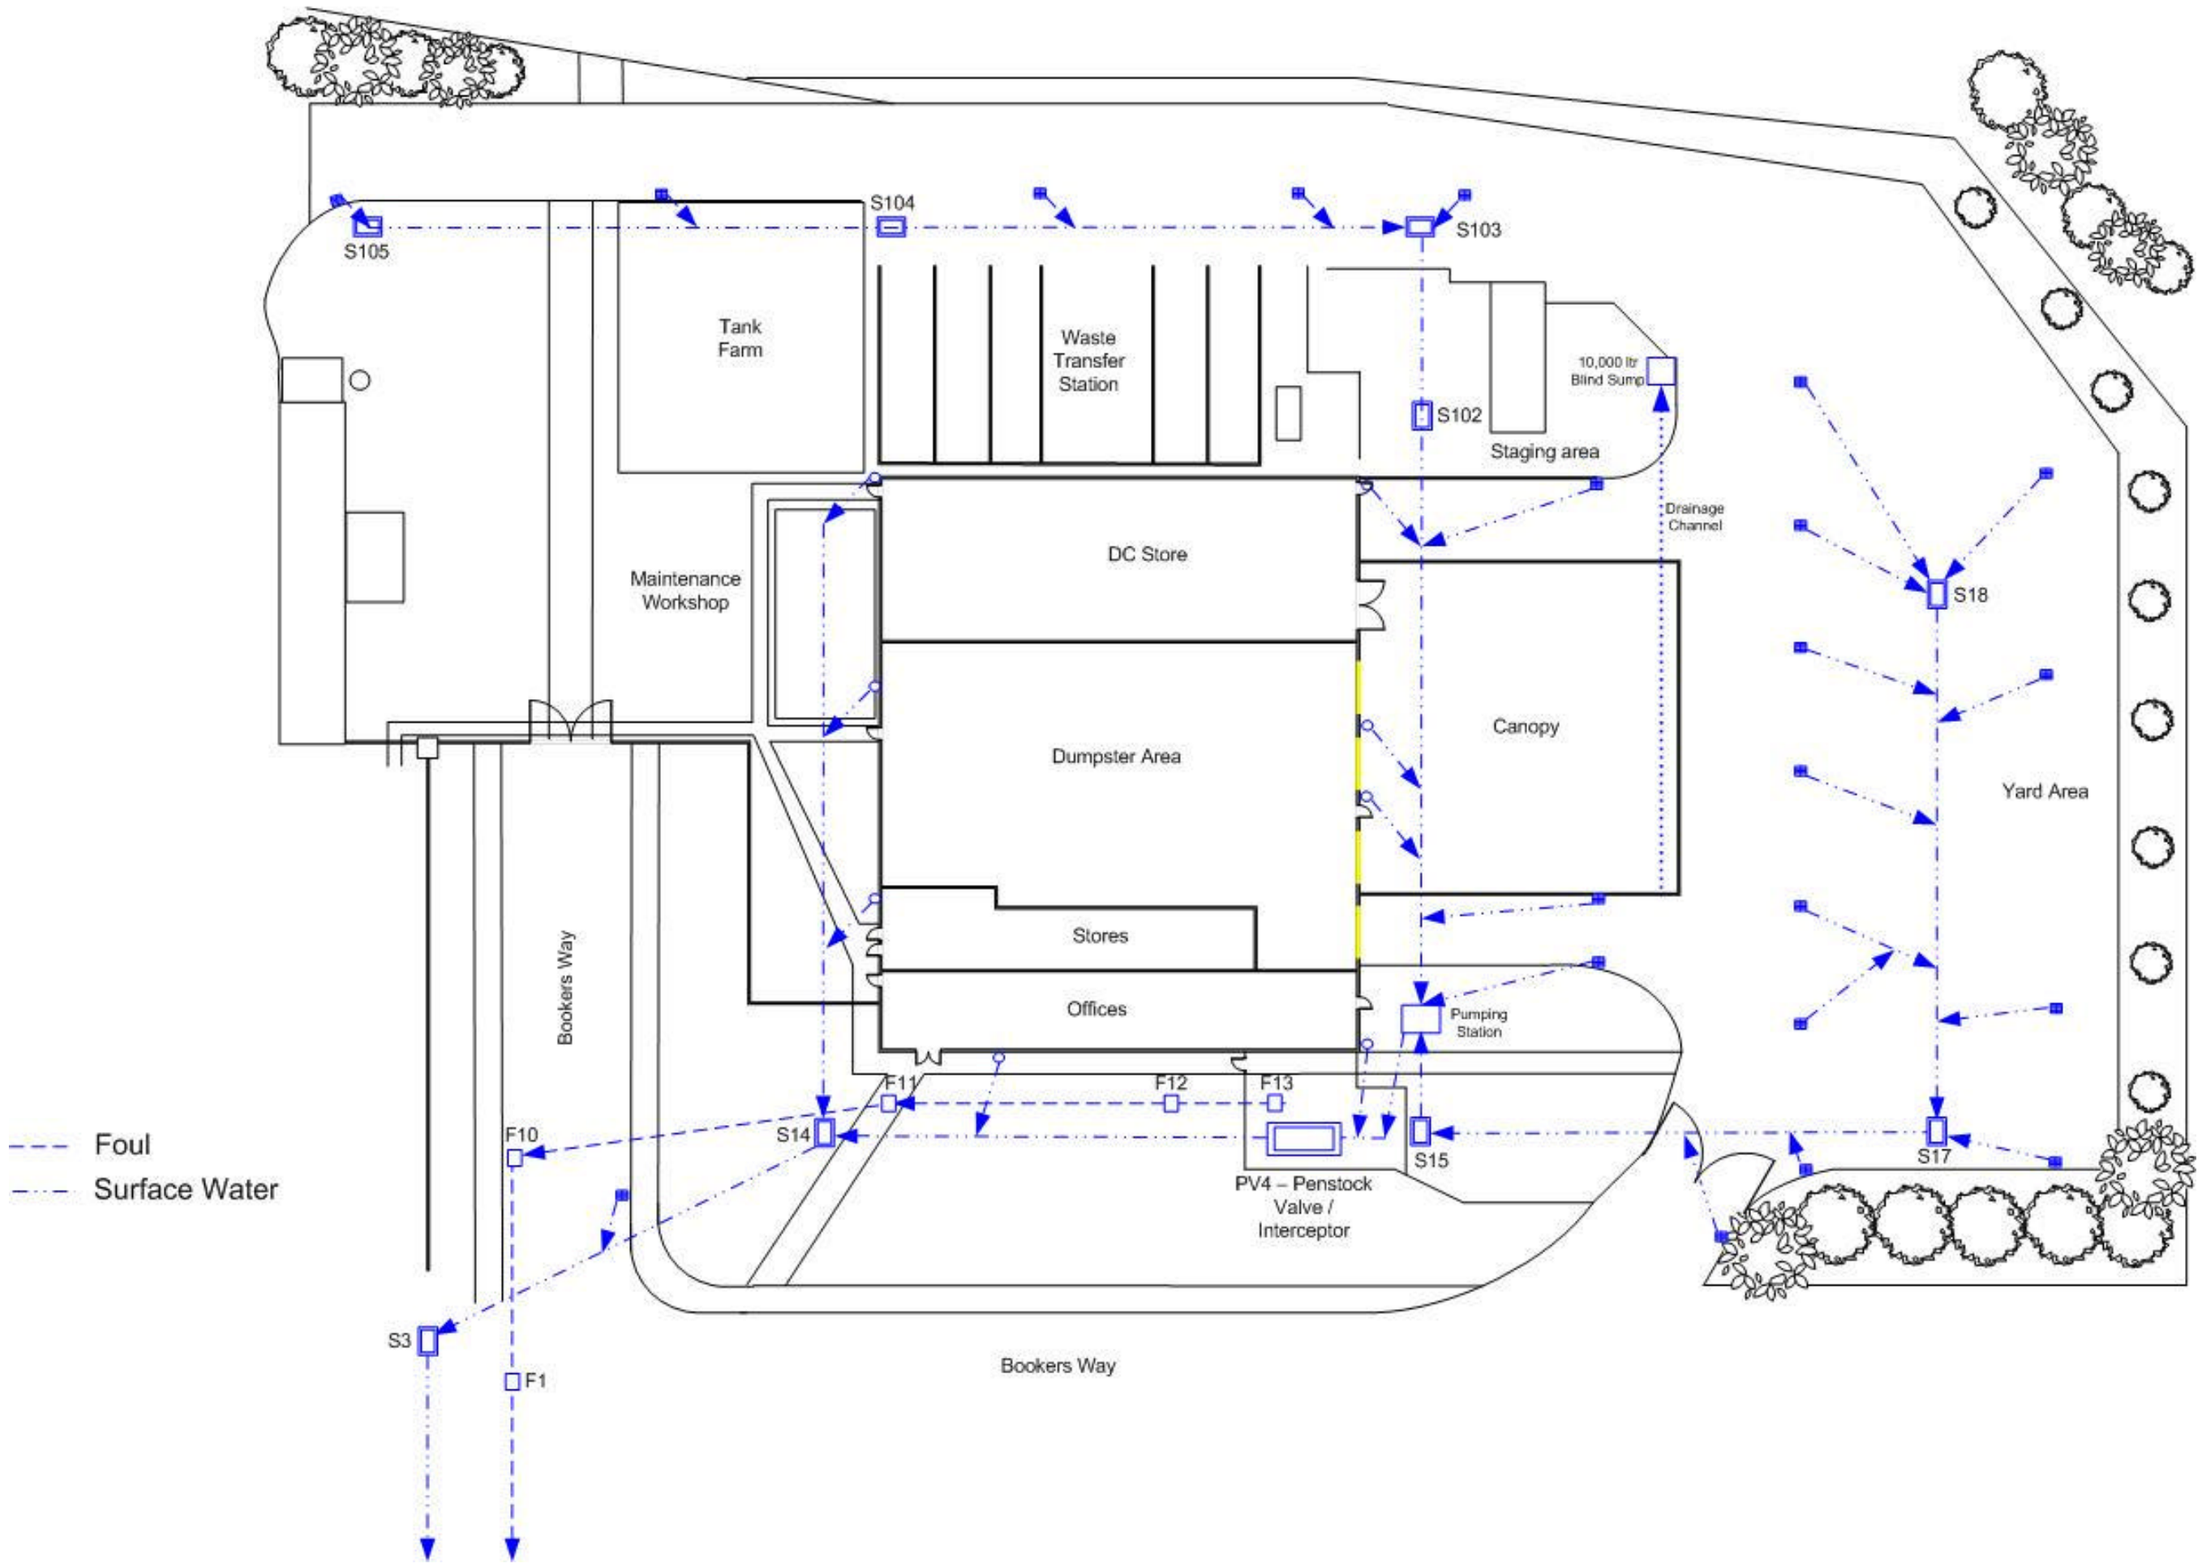DINNINGTON BRANCH - DRAINAGE PLAN