Haycock+Todd

Land Survey Consultants Architectural Surveyors

The Holmes, 43 Church Street, Royston, Barnsley, S71 4QJ. T:01226 709630 Email: info@h+t.co.uk Www:h+t.co.uk

Site Survey

Lidsters Yard
West Green Way,
Barnsley.

Sheet 1 of 1	Surveyed by RF
Datum	Drawn by RF
GRID:- Related to Ordnance Survey using One Point Localisation on OS Grid North.	Date of Survey May 2023
LEVEL:- Related to Ordnance Survey by connection to the OS Active Network by G.P.S	Scale 1/200
	Survey Job No. S10557

LEGEND

Remote Access Shed	Ras	Height Over Ordnance Datum	O.D.Datum
Lamp post	Lp	Height Over Ground Level	O.G.Level
Level	Level	Height Over Top of Cover	O.T.Cover
Telegraph Pole	T.P.	Height Over Top of Kerb	O.T.Kerb
Telegraph Post	T.Post	Height Over Invert Level	O.I.Level
Road Traffic Signs	RTS	Height Over Underside of Carriageway	U.C.Carr
Road Sign	RS	Cotton Stem No.	CS.No
Bollard	Bol	Height Over Cotton Stem	O.C.Stem
Bollard Telecom	Bol(Tel)	Height Over Air Bell Spring	O.A.Spring
Fire Hydrant	F.H.	Tree Type	Tree
Fire Hydrant	F.H.	Tree Height	Ht.
Stop Tap Water	S.T.	Tree Girth	Gth.
Stop Tap Gas	S.T.	Bore	Bore
Underground Stopping	U.S.P.	Drain Column	D.C.

SURVEY STATIONS

Station	Easting	Northing	Level
S1	437610.507	408657.663	42.563
S2	437685.259	408626.648	42.316
S3	437711.636	408611.717	43.085
S4	437771.711	408628.321	43.810
S5	437772.014	408657.228	45.487
S6	437781.819	408666.511	47.554
S7	437821.445	408673.863	46.328
S8	437884.504	408653.638	43.755
S9	437914.505	408668.733	42.824
S10	437915.452	408658.336	46.767
S11	437928.023	408636.208	42.238
S12	437935.642	408617.783	42.224
S13	437951.466	408579.258	42.129
S14	437949.100	408643.404	42.096
S15	437907.501	408653.537	42.102
STN1	437897.017	408652.971	43.637
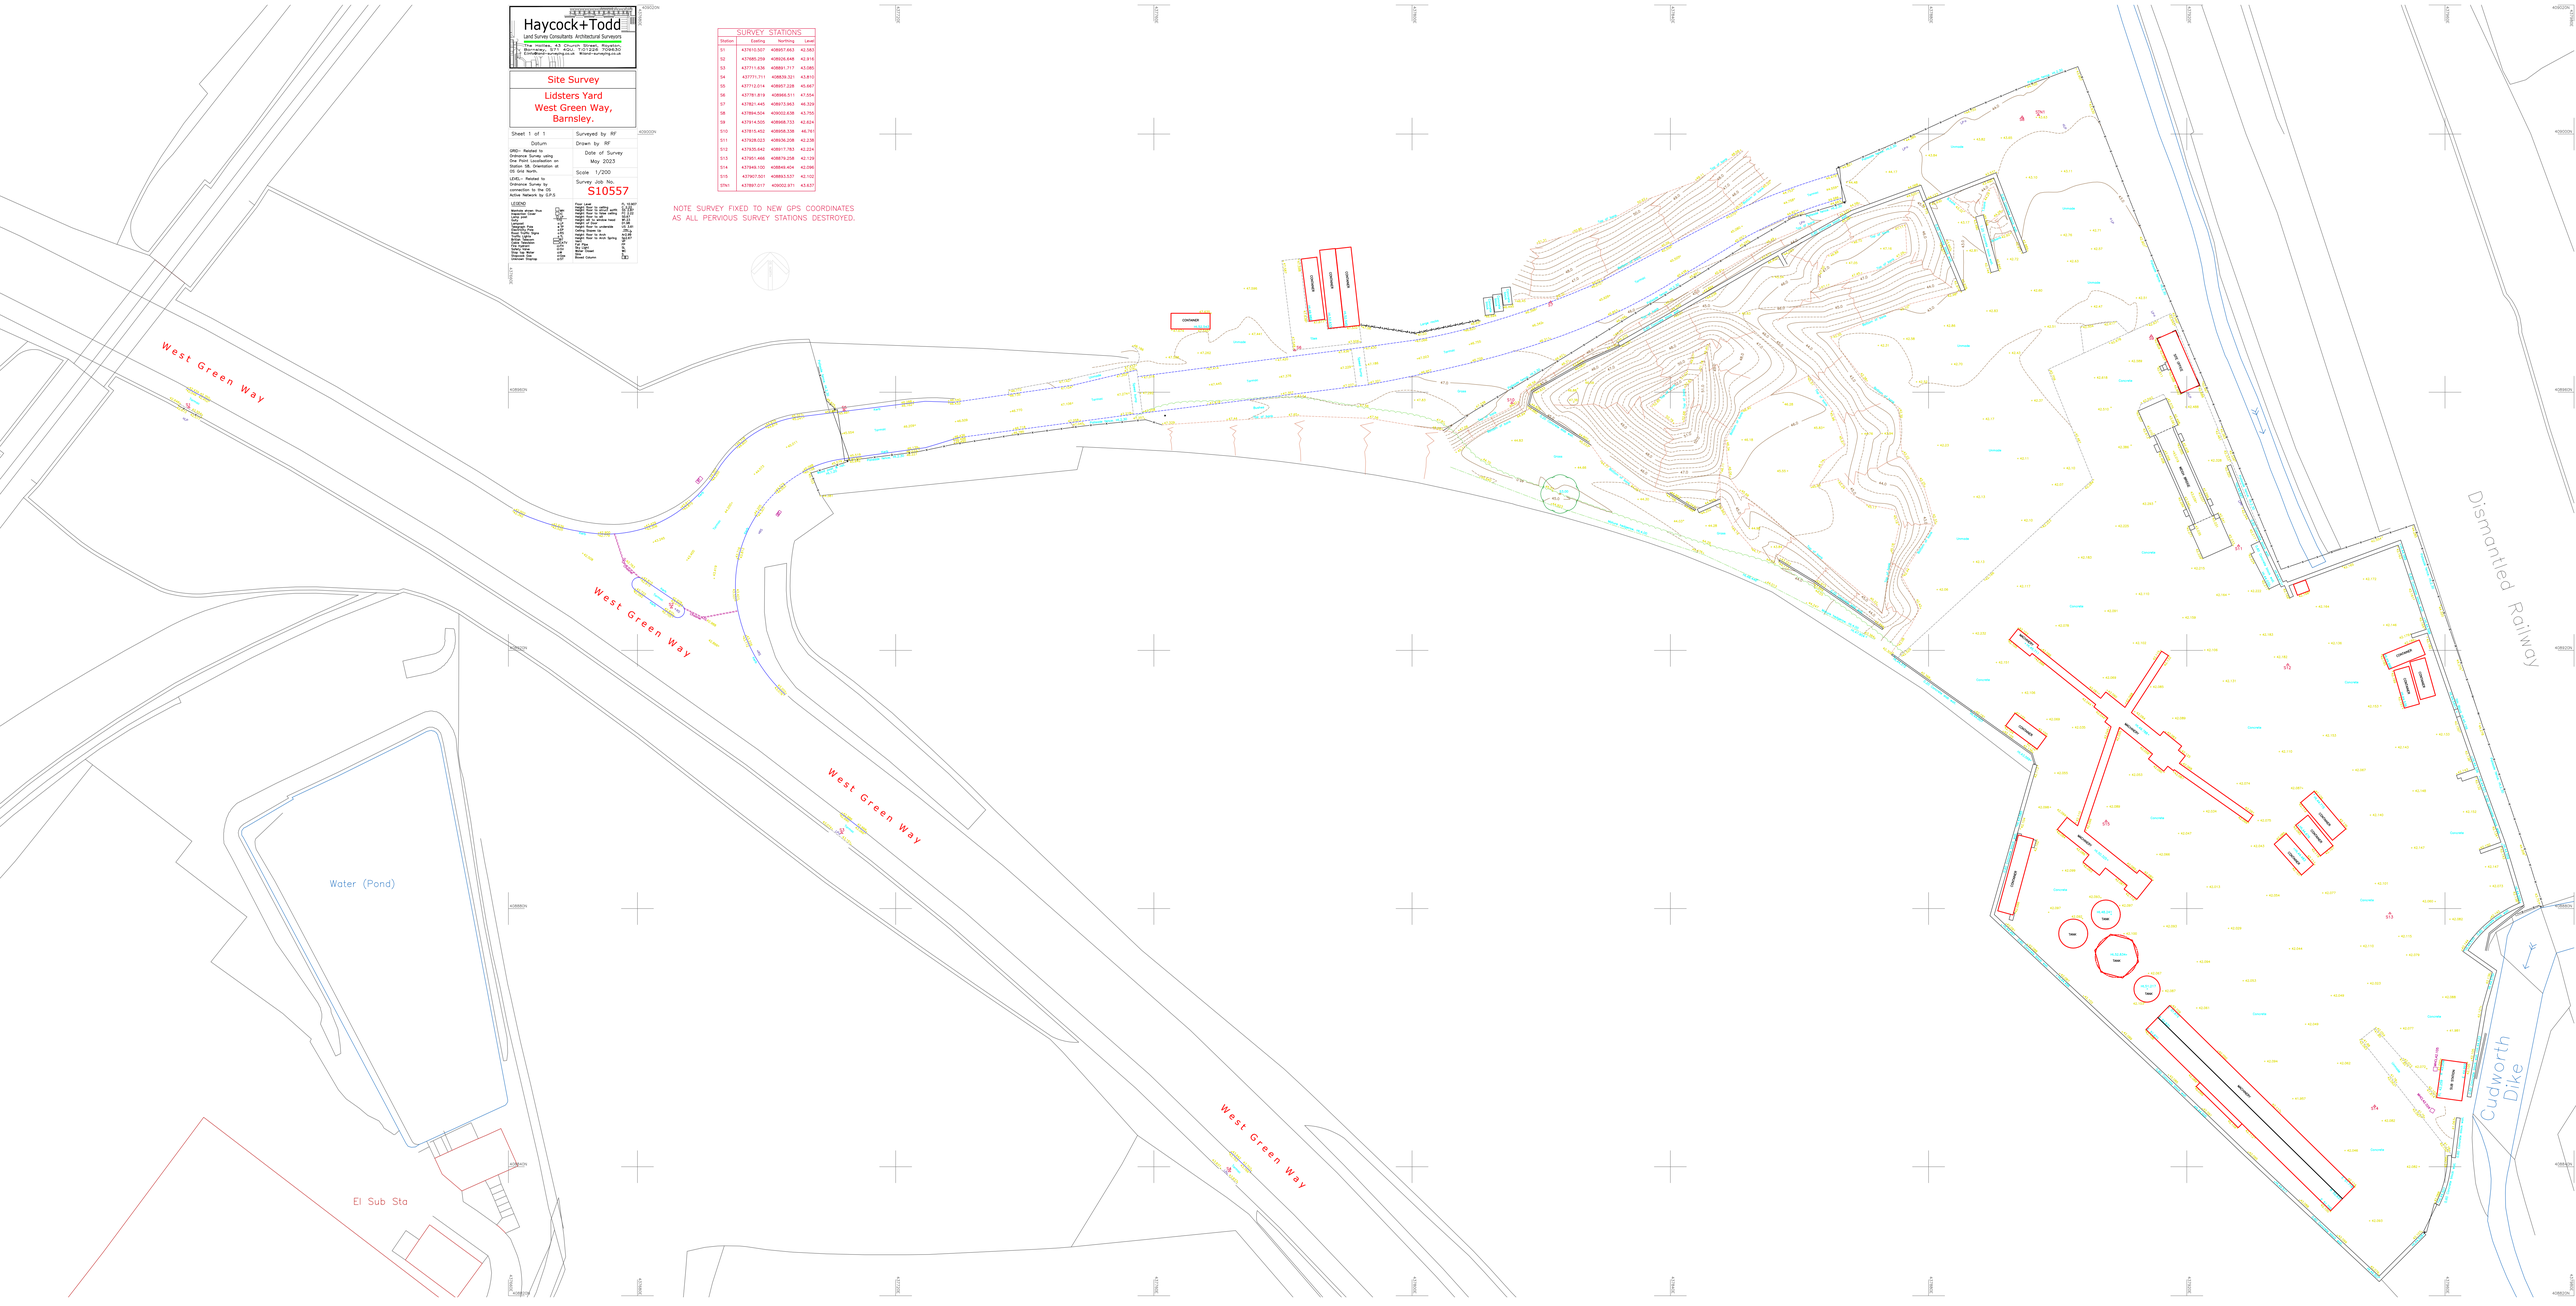
NOTE SURVEY FIXED TO NEW GPS COORDINATES AS ALL PERVIOUS SURVEY STATIONS DESTROYED.