CROSSNESS STW

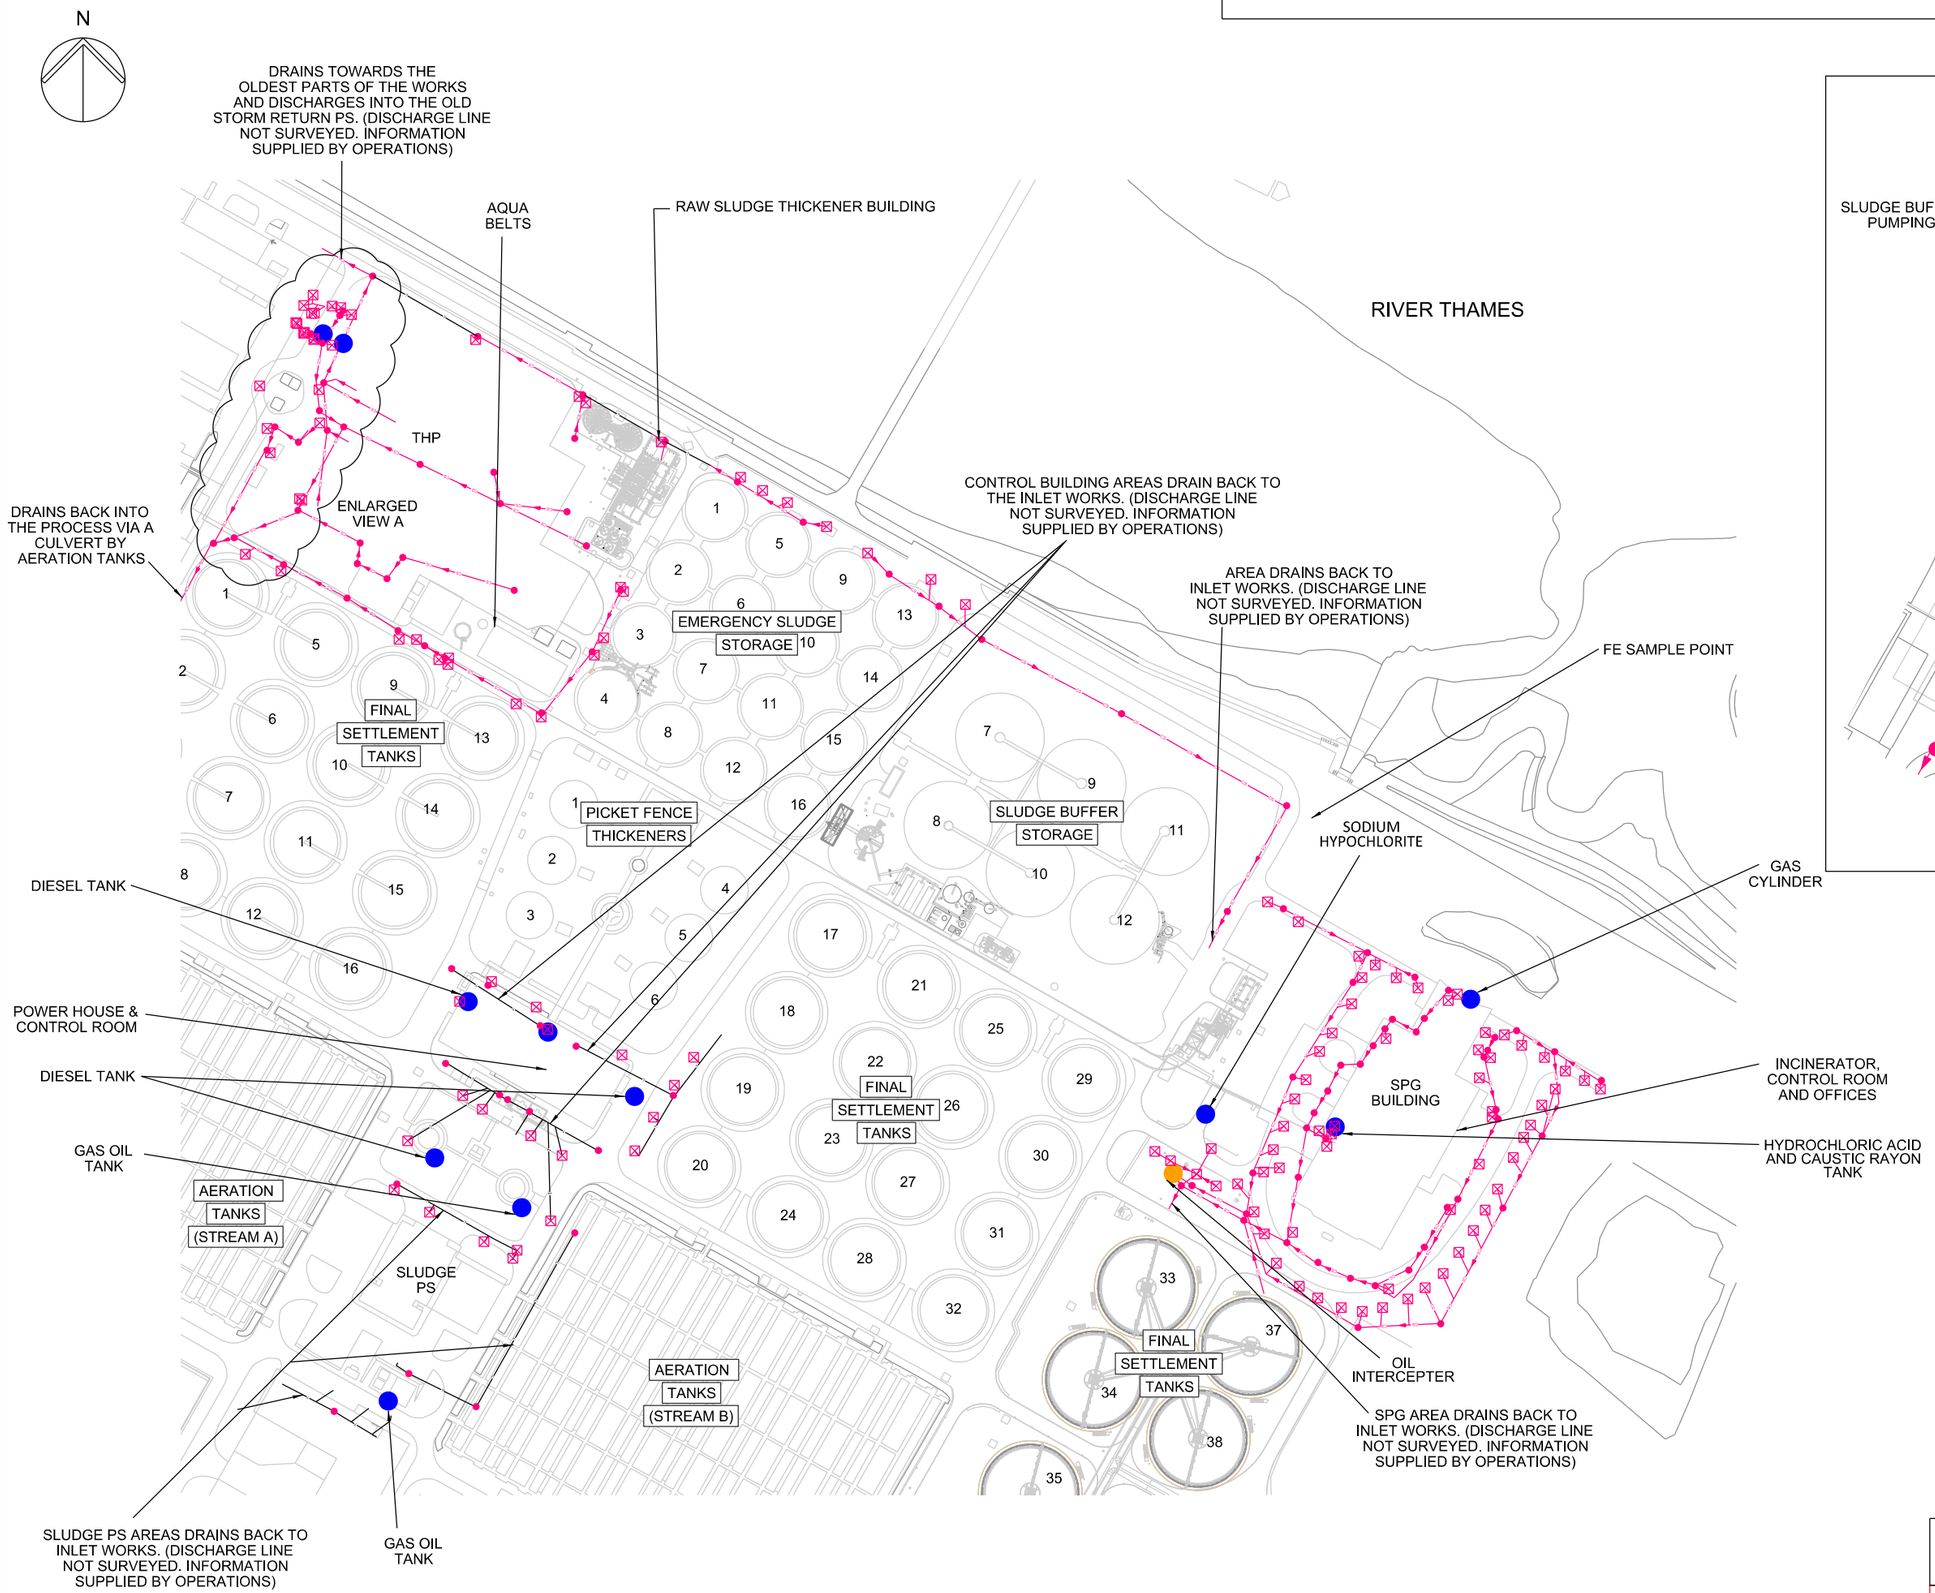

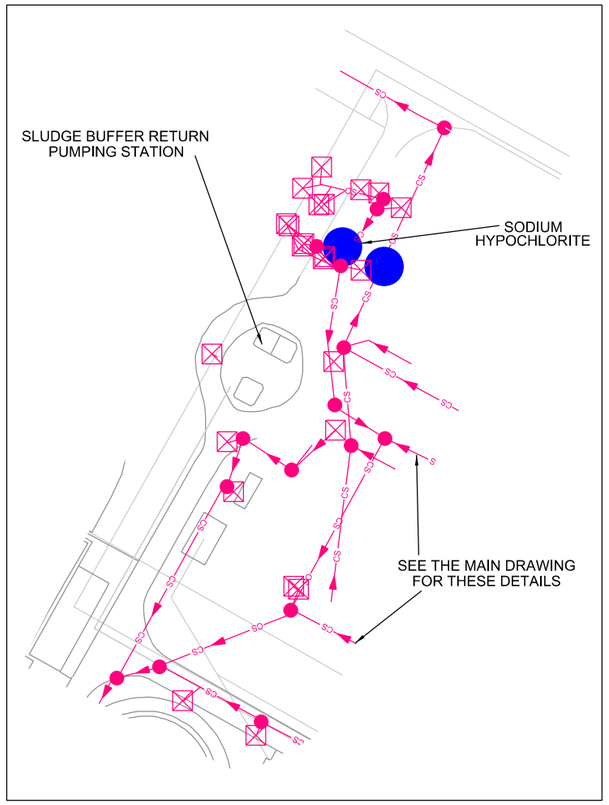

ENLARGED VIEW A

KEY:

- COMBINED SEWER
- ASSUMED CONNECTION
- MANHOLE
- GULLY
- CHEMICAL / OIL / FUEL STORE
- OIL INTERCEPTOR

© COPYRIGHT : UNAUTHORISED REPRODUCTION PROHIBITED. BASED ON THE ORDNANCE SURVEY MAP WITH THE SANCTION OF H.M. STATIONERY OFFICE - LICENCE No. 100019345.

UNCONTROLLED WHEN PRINTED

Iss	Description	Drawn	Chkd	Appd	Date
A	FIRST ISSUE	GBE	GBE	JC	05/05/20

TECHNICAL INFORMATION
Clearwater Court
Vastern Road
Reading RG1 8DB

Drawing Title: DRAINAGE PLAN

Location / Town:	Location Code:	OS Reference:	
ABBEY WOOD	CROSS1ZZ	TQ481807	
Drawing No.: CROSS1ZZ-DPL-001	Scale: 1:2500	Sheet Size: A2	Rev: A

PLOTTED ON $$$$$aytime$$$$$$$$$$ BY $$$USR$$$ LOCATION : $$$$$$$ITENAME$$$$$$ $$$$dgnspec$$$$$$$$$$