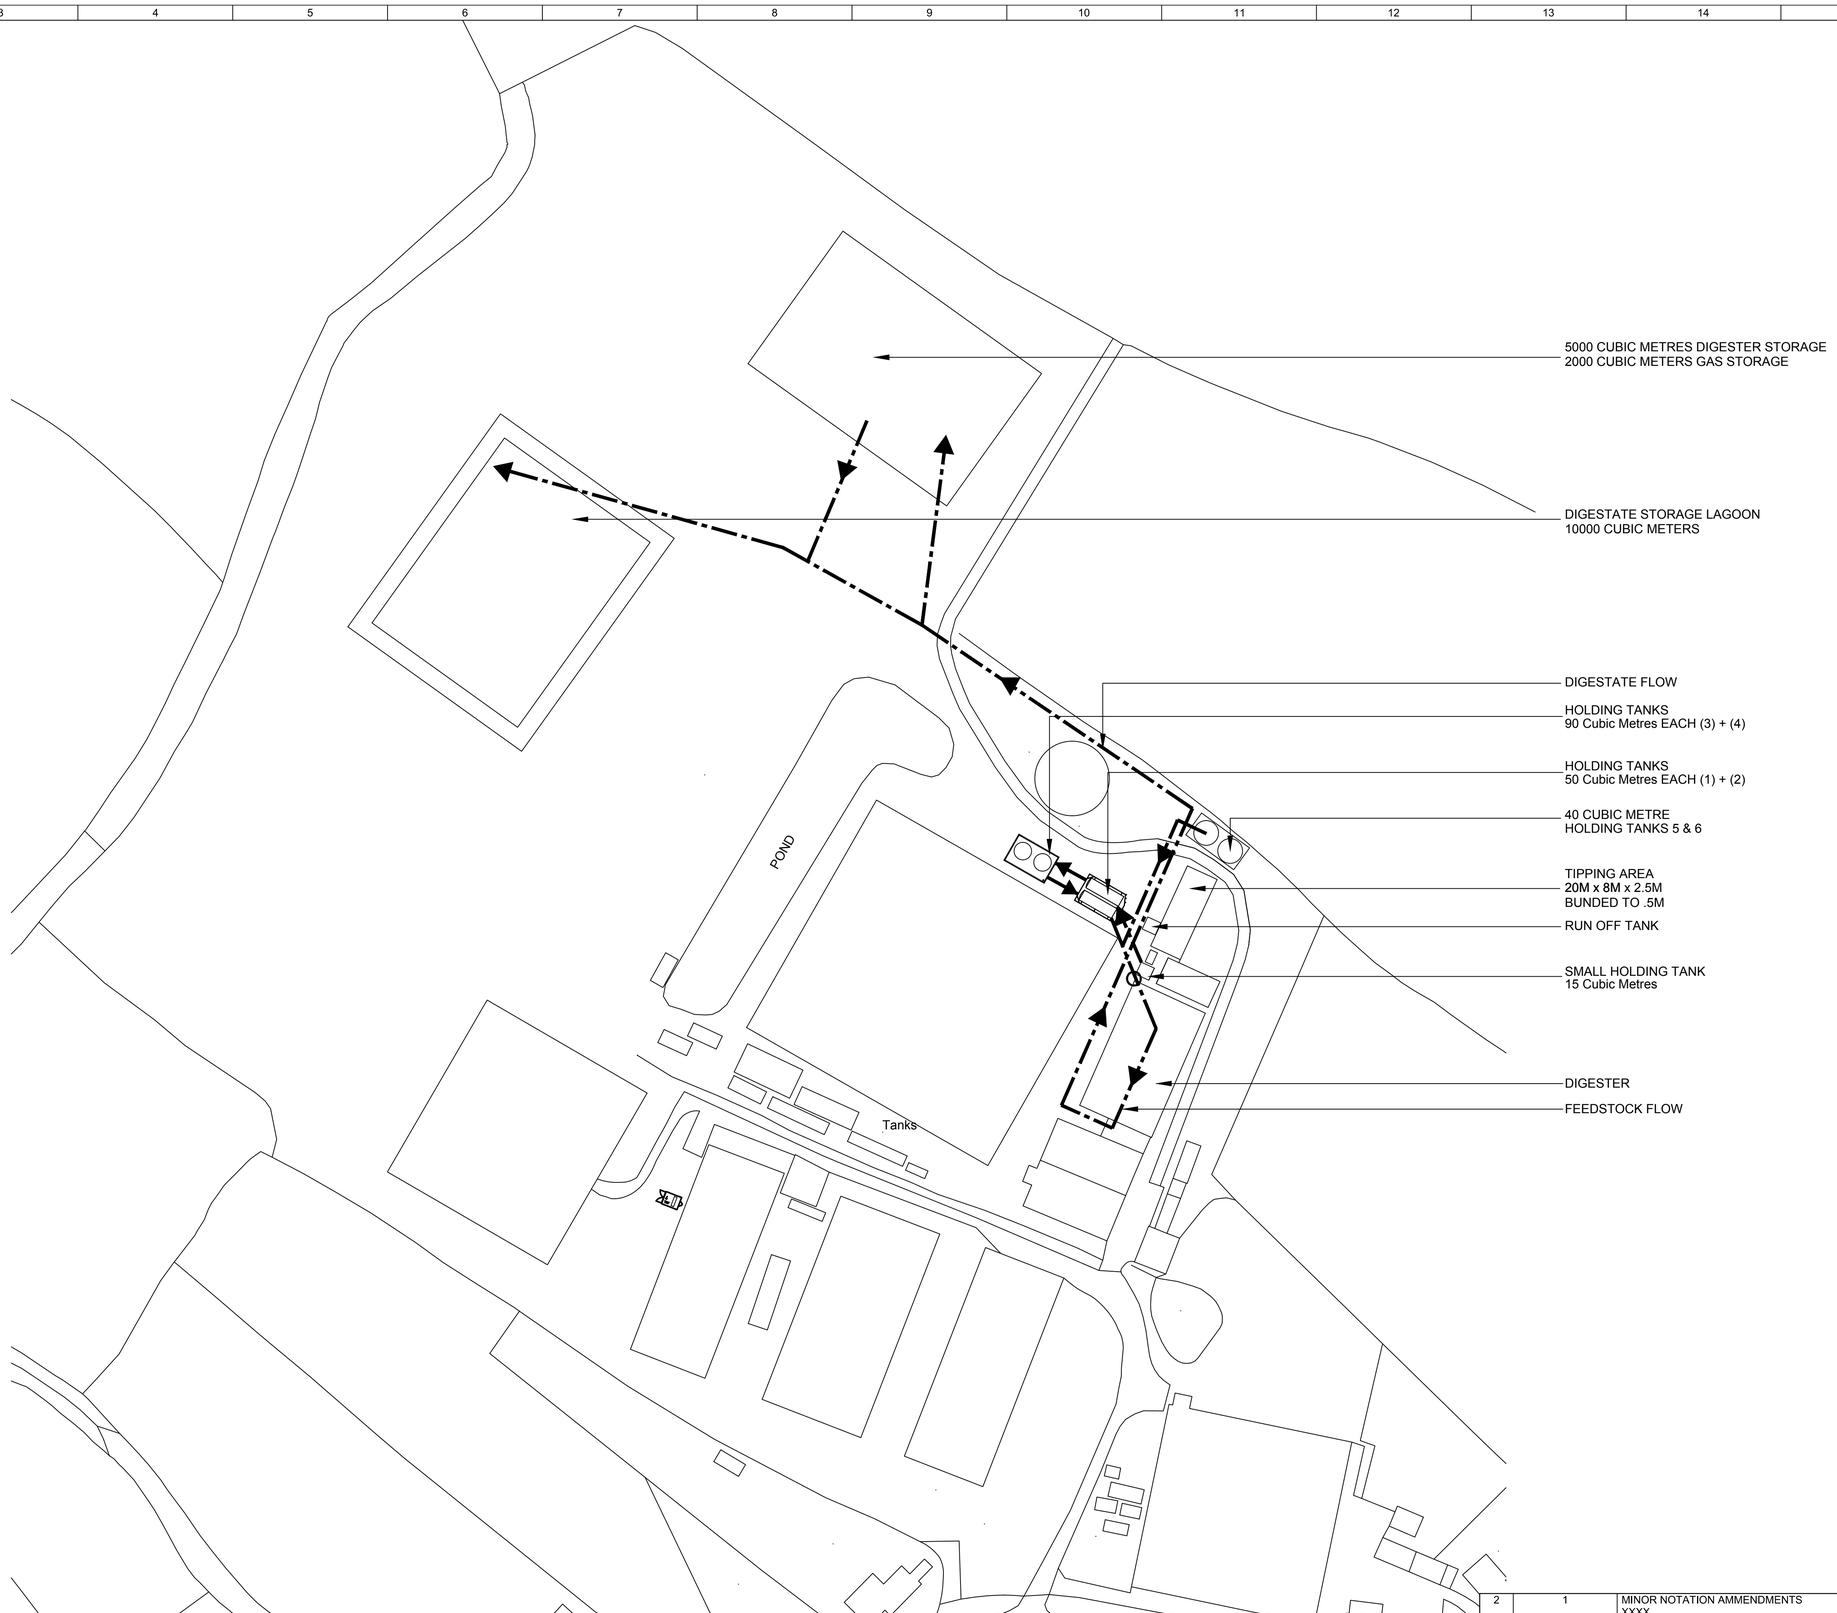

VER	CHANGE No.	VERSION DESCRIPTION	DRN	CHK	APD	DATE
2	1	MINOR NOTATION AMMENDMENTS XXXX XXXX	JJ	GK	GK	17/02/16

ALL DIMENSIONS IN mm

GENERAL TOLERANCES

	UP TO 5	± 0,25
OVER 5	UP TO 25	± 0,5
OVER 25	UP TO 1000	± 1,0
OVER 1000		± 3,0
HOLE SIZE & POSITION		± 0,5
ANGLE (DEGREES)		± 0,5

UNLESS OTHERWISE STATED

MATERIAL SPECIFICATION

FINISH

3RD ANGLE PROJECTION
UNLESS OTHERWISE STATED

DO NOT SCALE, IF IN DOUBT ASK

REMOVE ALL BURRS AND SHARP EDGES

ESTIMATED WEIGHT (kg)

THIS DOCUMENT AND THE INFORMATION CONTAINED THEREIN HAS BEEN PREPARED BY TAYLOR FUEL CONTROL AND MAY NOT BE COPIED OR USED FOR ANY OTHER PURPOSE THAN THAT FOR WHICH IT IS SUPPLIED WITHOUT THE EXPRESS WRITTEN AUTHORITY OF TAYLOR FUEL CONTROL

UNIT 4 NEW ENGLAND EST
PINDAR ROAD
HODDESDON EN11 0BZ
TEL No. 01992 451101

TAYLOR FUEL CONTROL

CUSTOMER: GUY & WRIGHT

SCALE: 1:750 OR AS STATED

TITLE: SITE PLAN SHOWING FEEDSTOCK FLOW AND ANCILLERY EQUIPMENT

JOB No.: 000

DRAWING No.: 016

STRUCTURE	OUTFIT	OPERATOR
N	N	N

SHEET No.: 1 OF 1

A1