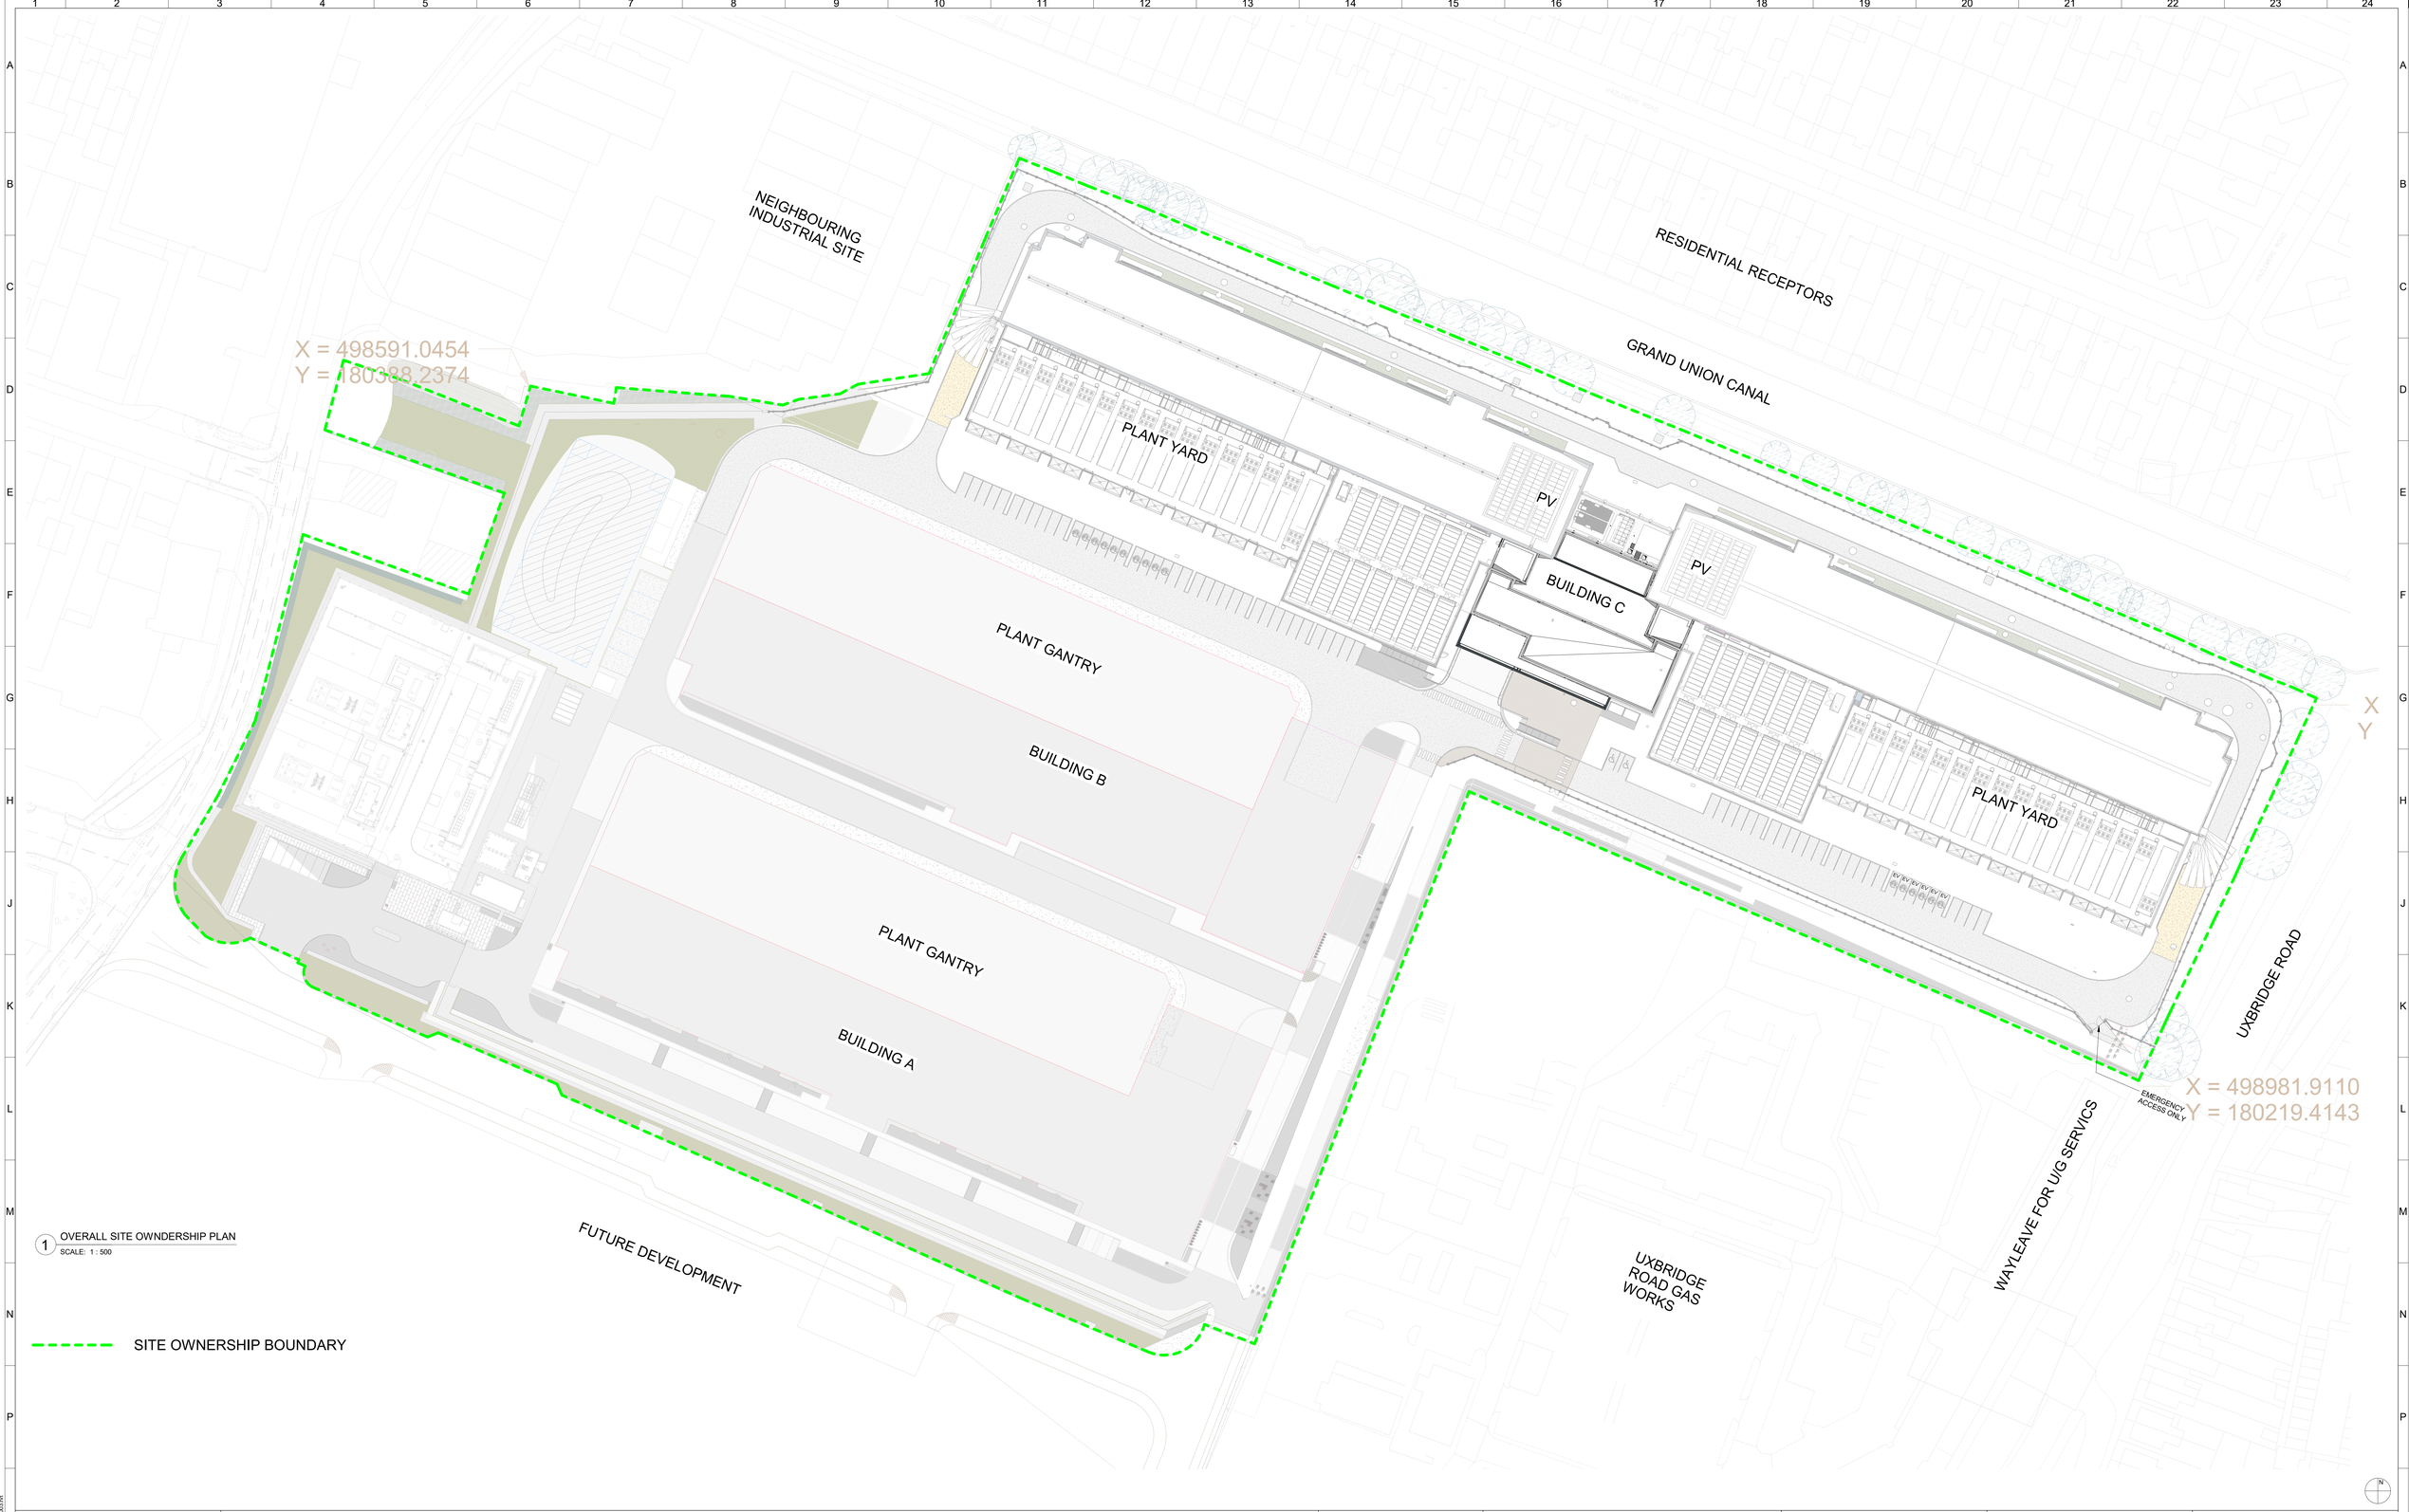

1 OVERALL SITE OWNDERSHIP PLAN
SCALE: 1 : 500

Yondr is the trading name for Yondr Group Limited, which is registered in the UK under company number 12000046, with its registered office 7th floor, 33 Aldgate High Street, London EC3N 1AG.
Yondr Group Limited is a subsidiary of Yondr Group Holdings B.V., company number 000041128699, and whose registered office is at Barbara Strozzilaan 101, 1083HN Amsterdam.

All intellectual property rights (including, without limitation, all copyright and design rights) subsisting in the drawing and related information belongs to Yondr Group Limited.

This drawing is to be read in conjunction with all related consultants drawings and any other relevant information.

Do not scale from this drawing. All dimensions in millimetres unless otherwise stated. All dimensions to be verified on site prior to the commencement of any work or the production of any shop drawing. All discrepancies to be reported to Yondr immediately.

Note:
The site plan and sections shown here is for illustration purpose only.
Please refer to the design information by the Civil Engineer and Landscape Architect for any information regarding the setting out of elements on the site, including buildings, roadways, utilities and landscaped areas
Civil model design in development at time of issue, fence design and arrangement to be reviewed following updated civil IFC issue. Site boundary fence line subject to review with Yondr Security team.
Landscape design to be developed by SWECO LANDSCAPE - to be updated

0 5 10 15 20 25 50
SCALE 1:500 METERS

IPD PARTNERS

collen founded 1810

OCSC
O'CONNOR · SUTTON · CRONIN
MULTIDISCIPLINARY CONSULTING ENGINEERS

AMPROMECH
CONSULTING ENGINEERS

ORIGINATOR

RKD

KEY PLAN

Rev	Description	Dm	Chck	Date
C1	Issued for Construction	BS	PB	07.07.25

Campus Number & Name
LON1 London One

Project
LON1X2
FACILITY C

yondr
www.yondrgroup.com

Drawing Title
OVERALL SITE OWNERSHIP PLAN

Status Code
A5 - Authorised & Accepted - Stage 5

Stage
Construction Issue

Scale @ A0
As indicated

Drawing Number
LON1X2-RKD-CZ-ZZ-DR-A-00002

Rev
C1

07/07/2025 22:25:44
Autodesk Docs://LON1X2/LON1X2-RKD-SCT - LON1X2LON1X2-RKD-CZ-ZZ-M3-A-0003.rvt