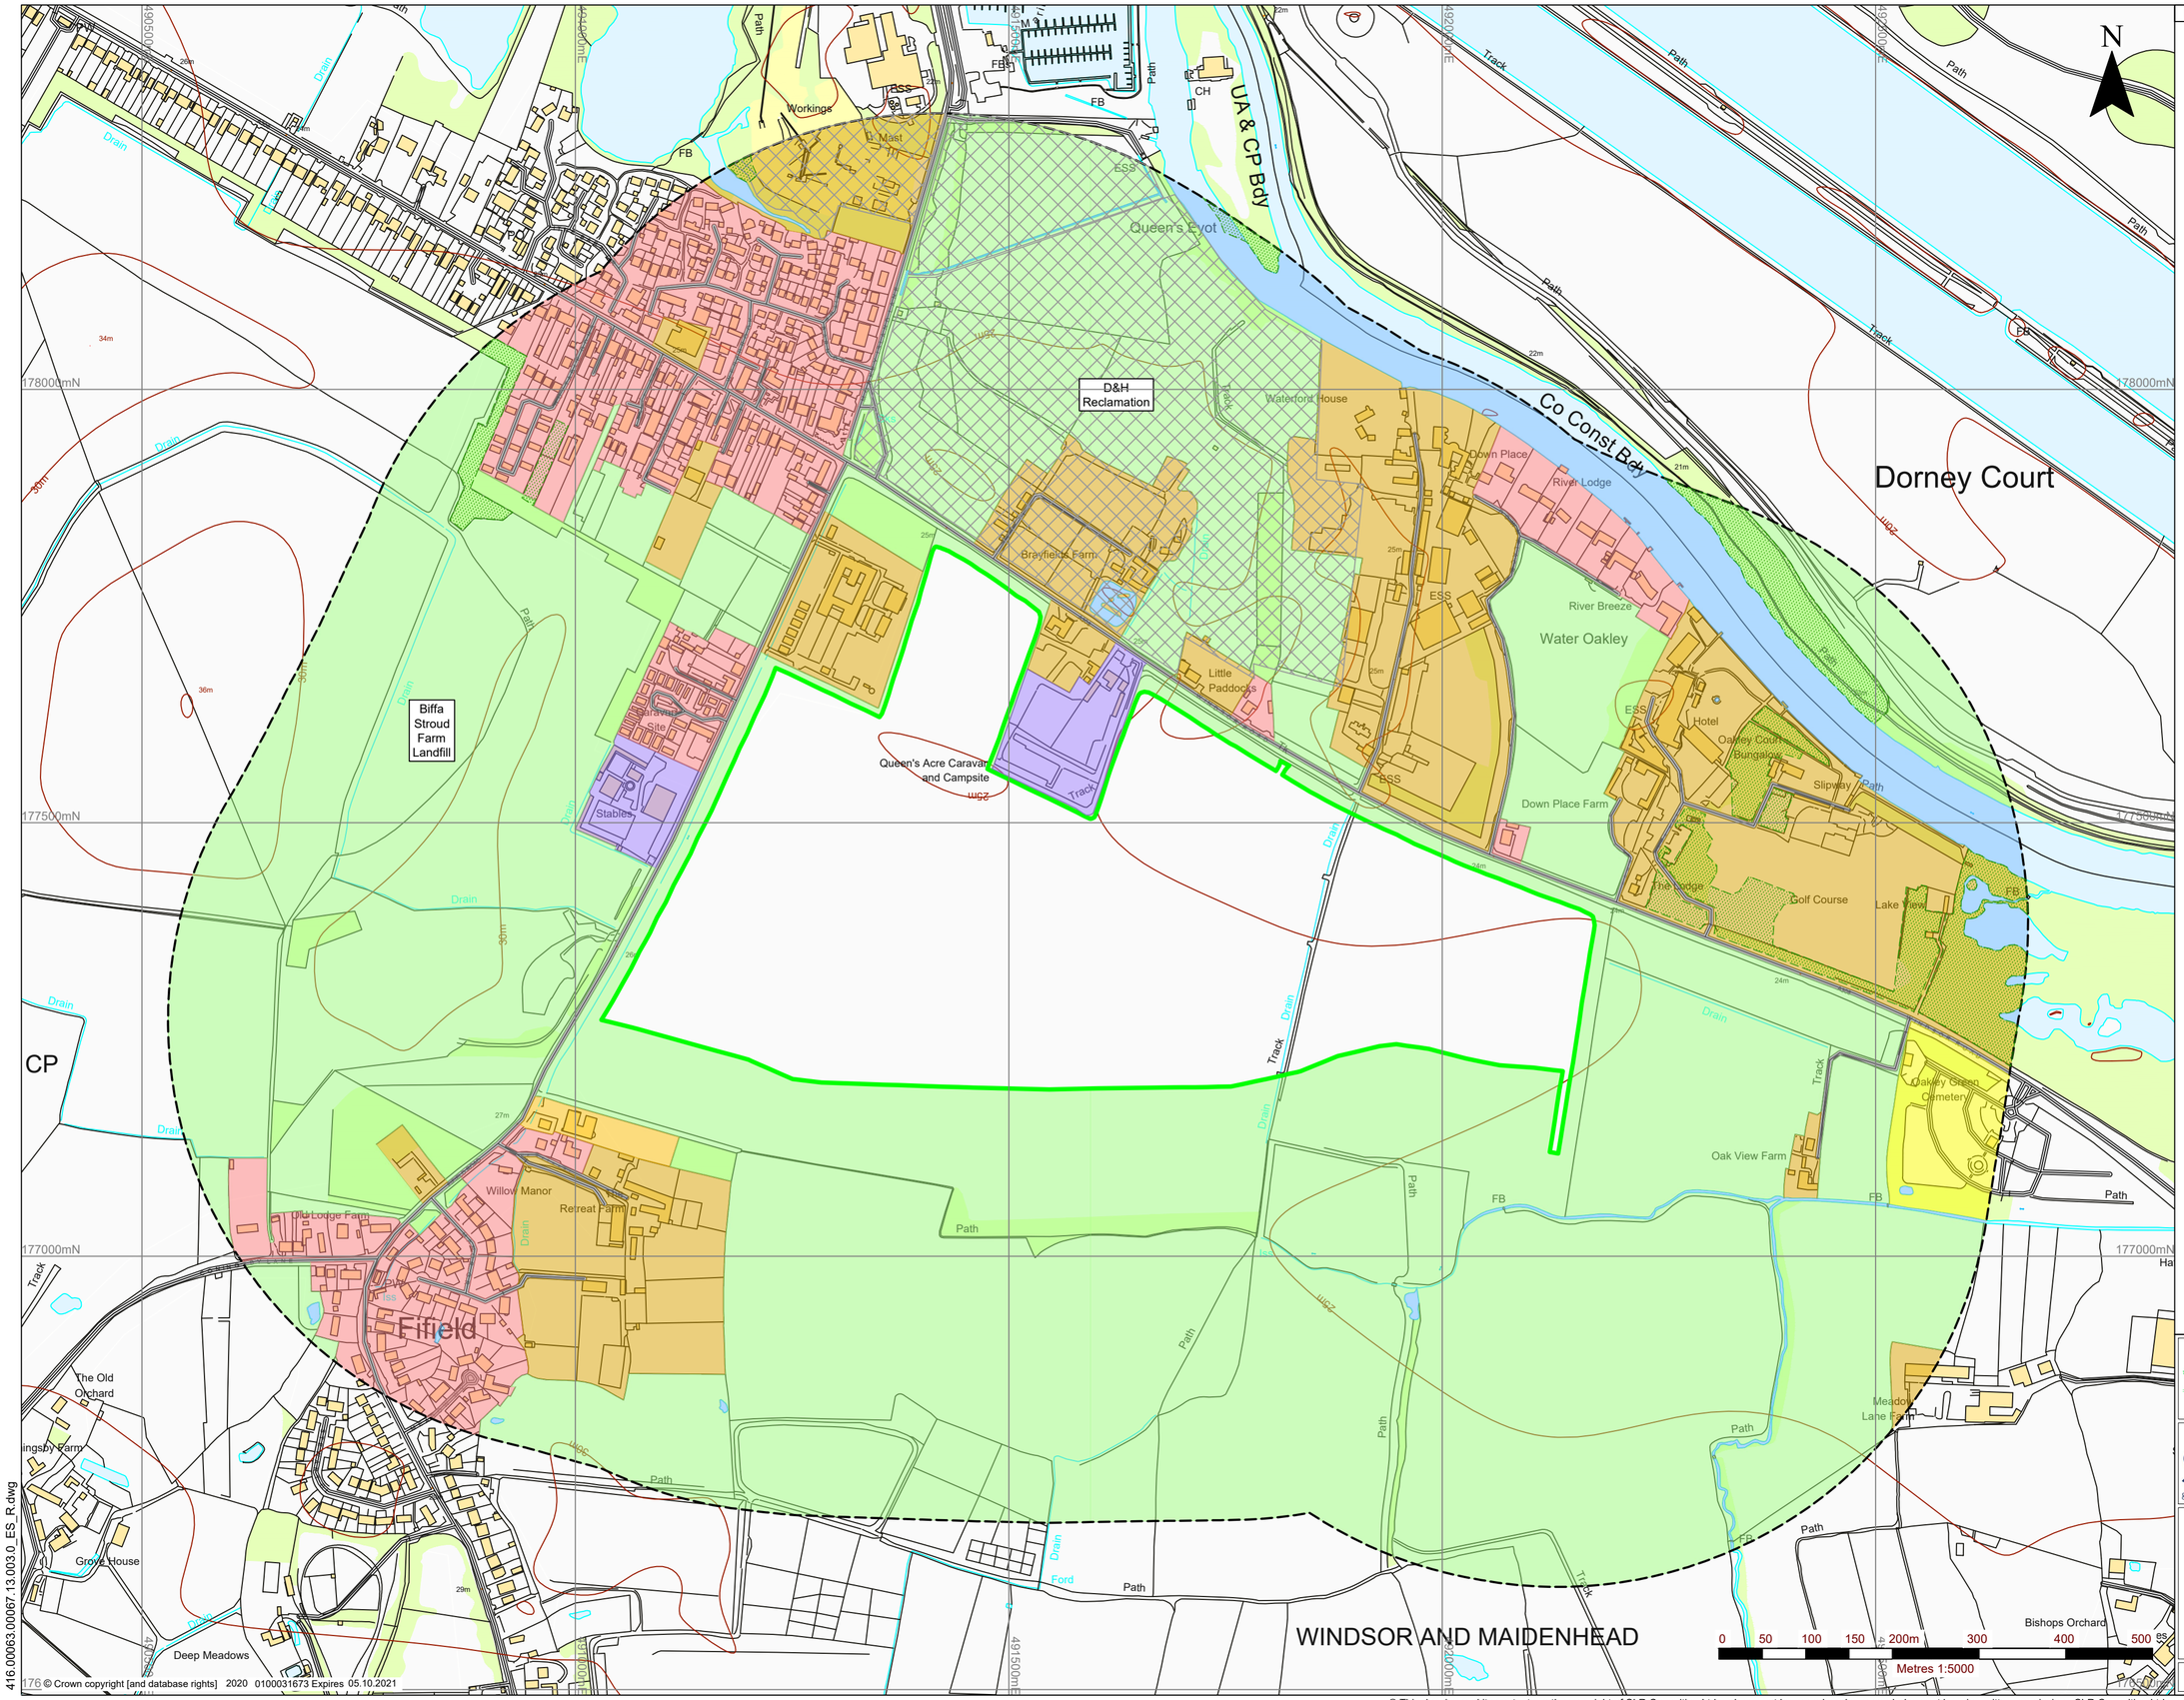

LEGEND

- ENVIRONMENTAL PERMIT BOUNDARY
- 500m OFFSET BOUNDARY
- OPEN SPACE / FARM LAND
- RESIDENTIAL
- COMMERCIAL / INDUSTRIAL / AGRICULTURAL
- HOSPITALS / NURSING HOMES
- RECREATIONAL AREAS
- RELIGIOUS PROPERTIES
- SURFACE WATER BODIES / DITCHES
- LOCAL ROAD NETWORK
- PRIORITY WOODLAND
- CLOSED / HISTORIC LANDFILL

Summerleaze

SLR global environmental solutions
3RD FLOOR
THE BREW HOUSE
JACOB STREET
BRISTOL, BS2 0EQ
T: 01179 064280
www.slrconsulting.com

WATER OAKLEY QUARRY

ENVIRONMENTAL PERMIT APPLICATION

ENVIRONMENTAL SETTING & RECEPTORS

DRAWING 003

Scale	Date
1:5000 @ A2	JUNE 2021

416.00063.00067.13.003.0_ES_R.dwg

© Crown copyright [and database rights] 2020 0100031673 Expires 05.10.2021

© This drawing and its content are the copyright of SLR Consulting Ltd and may not be reproduced or amended except by prior written permission. SLR Consulting Ltd accepts no liability for any amendments made by other persons.