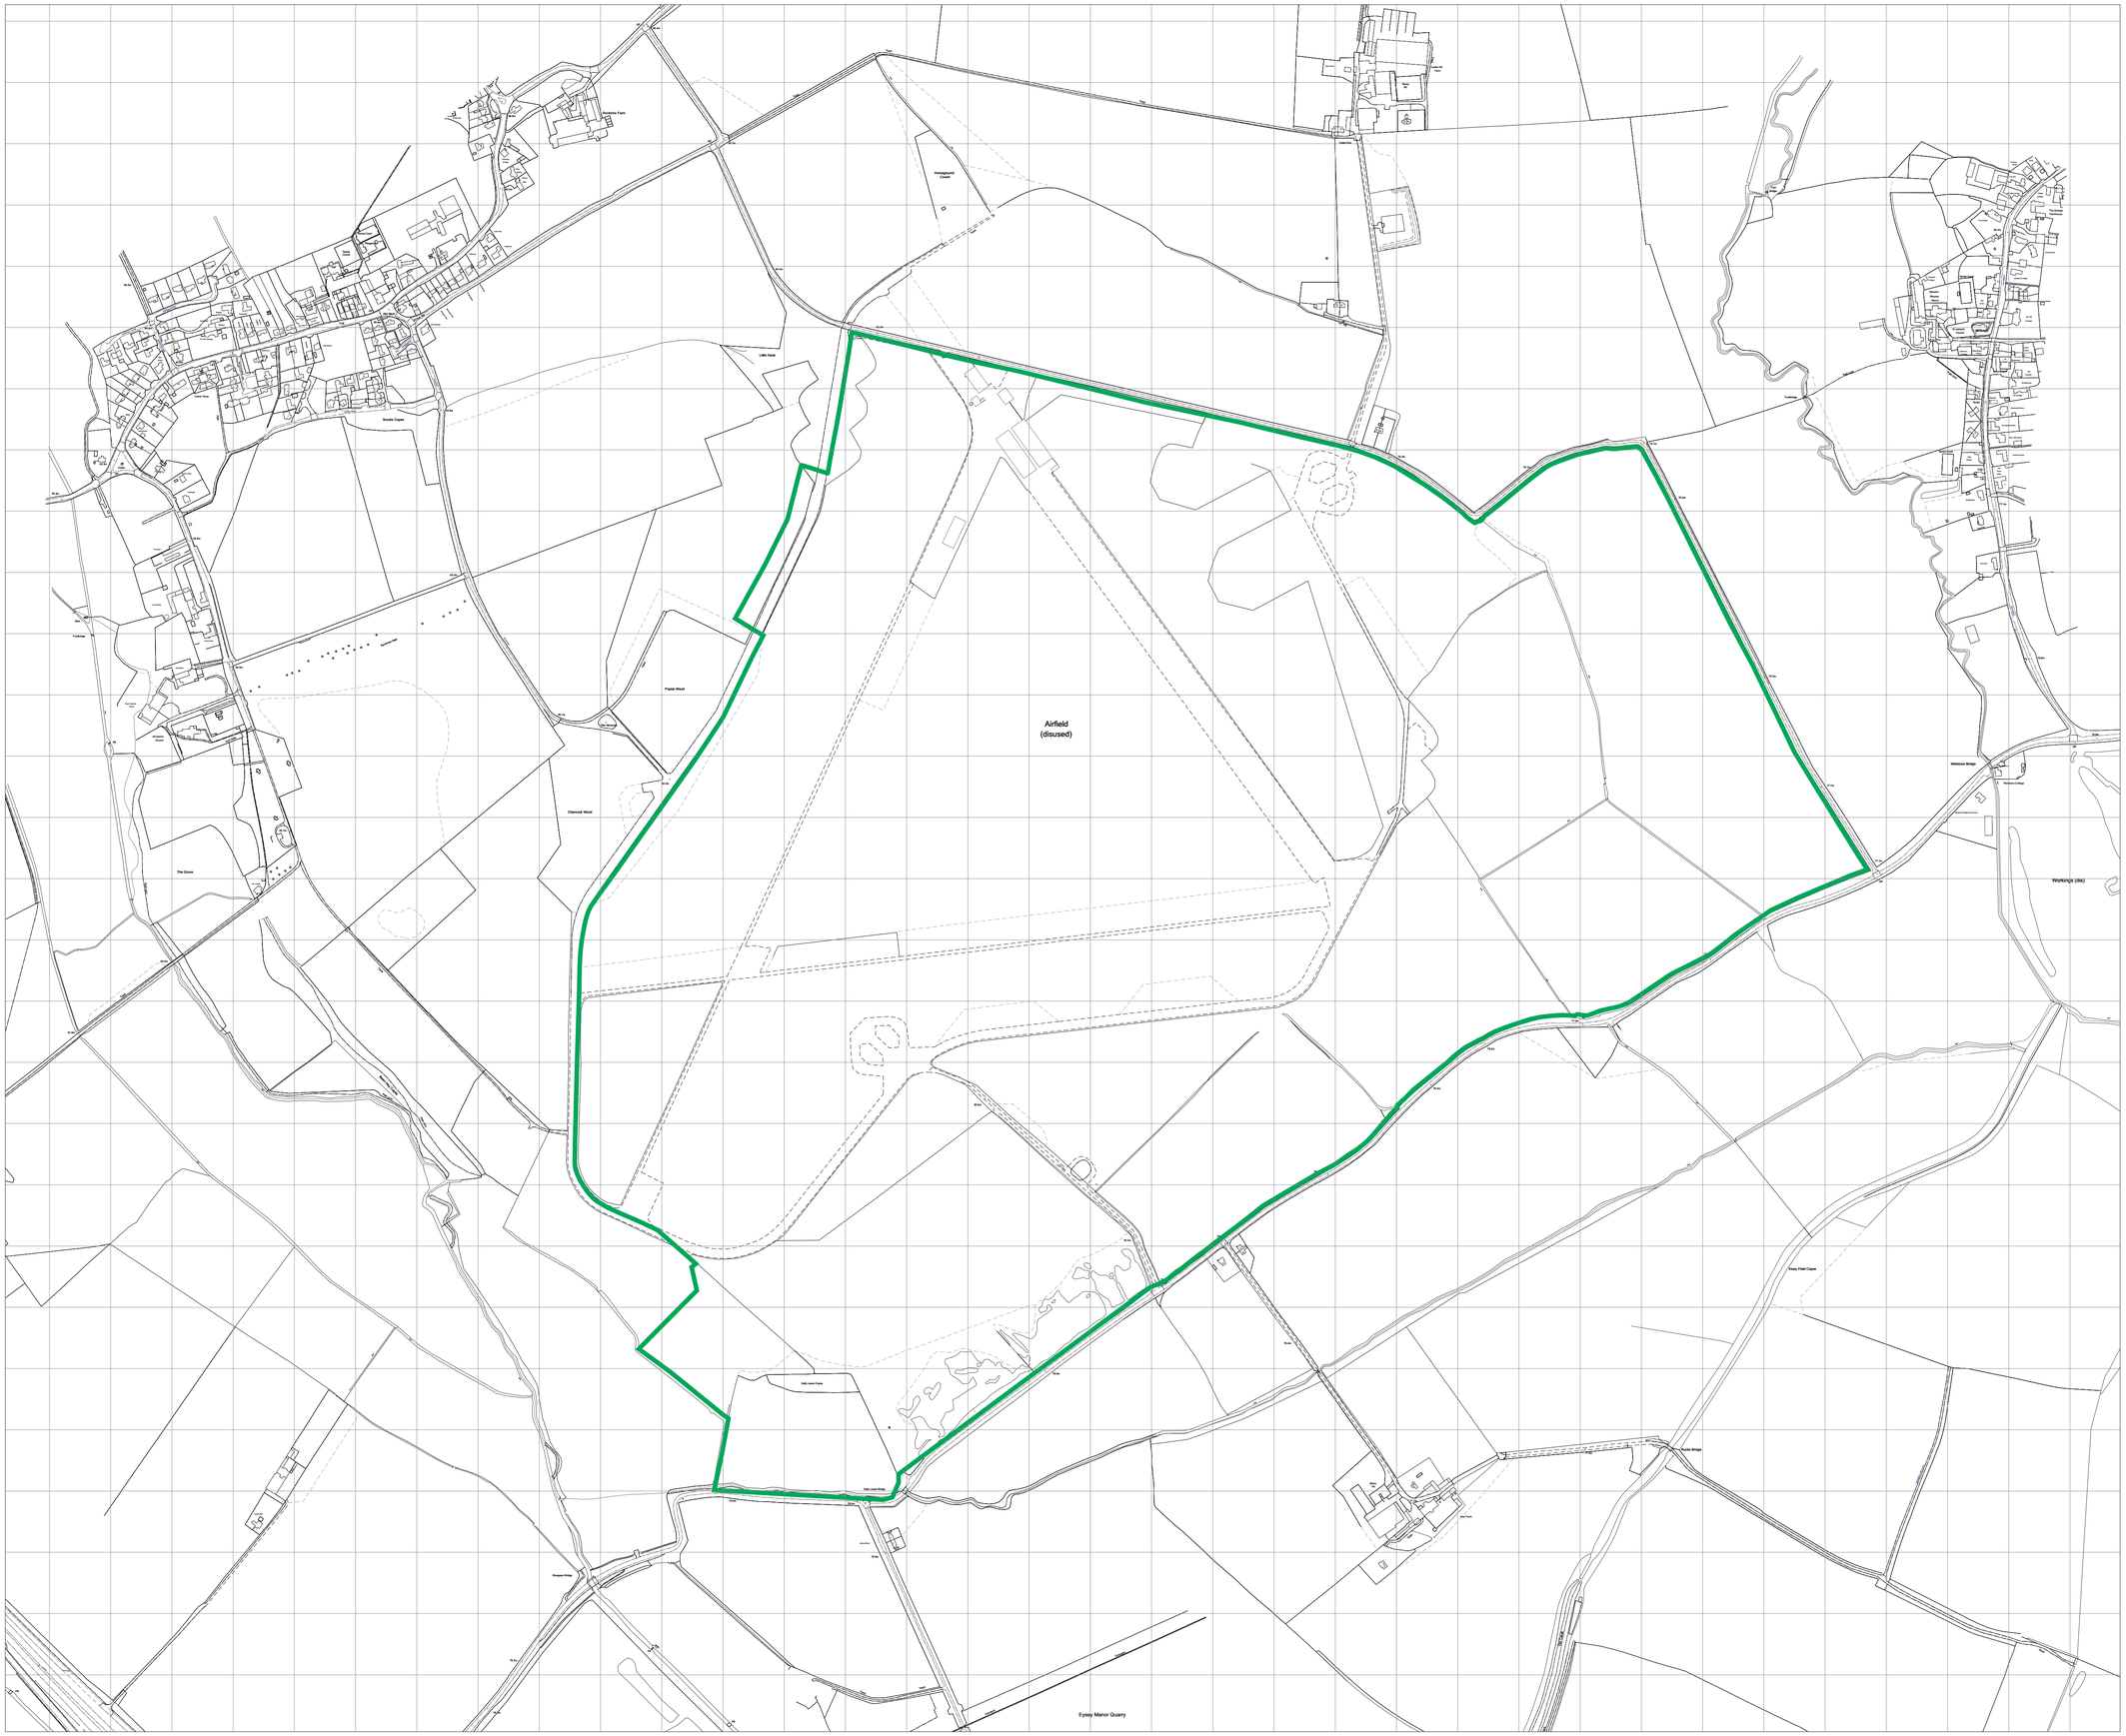

LEGEND

Environmental Permit Boundary

INFORMATION

N

0 metres 500

© Crown copyright and database rights 2020 Ordnance Survey 0100031673

CLIENT

Hills

ESP
Chartered Surveyors
Chartered Landscape Architects
Environmental Consultants
Health and Safety Consultants

ESP
The Creative Industries Centre
Glaisher Drive
Wolverhampton
WV10 9TG

Tel: 01902 771311

PROJECT

Airfield Quarry

TITLE

Site Plan

SCALE	DRAWN BY	DATE
1:5,000 @A1 1:10,000 @A3	KH/KB	Feb 2022

DRAWING NUMBER	REV
D10_LAN_259	v1.0