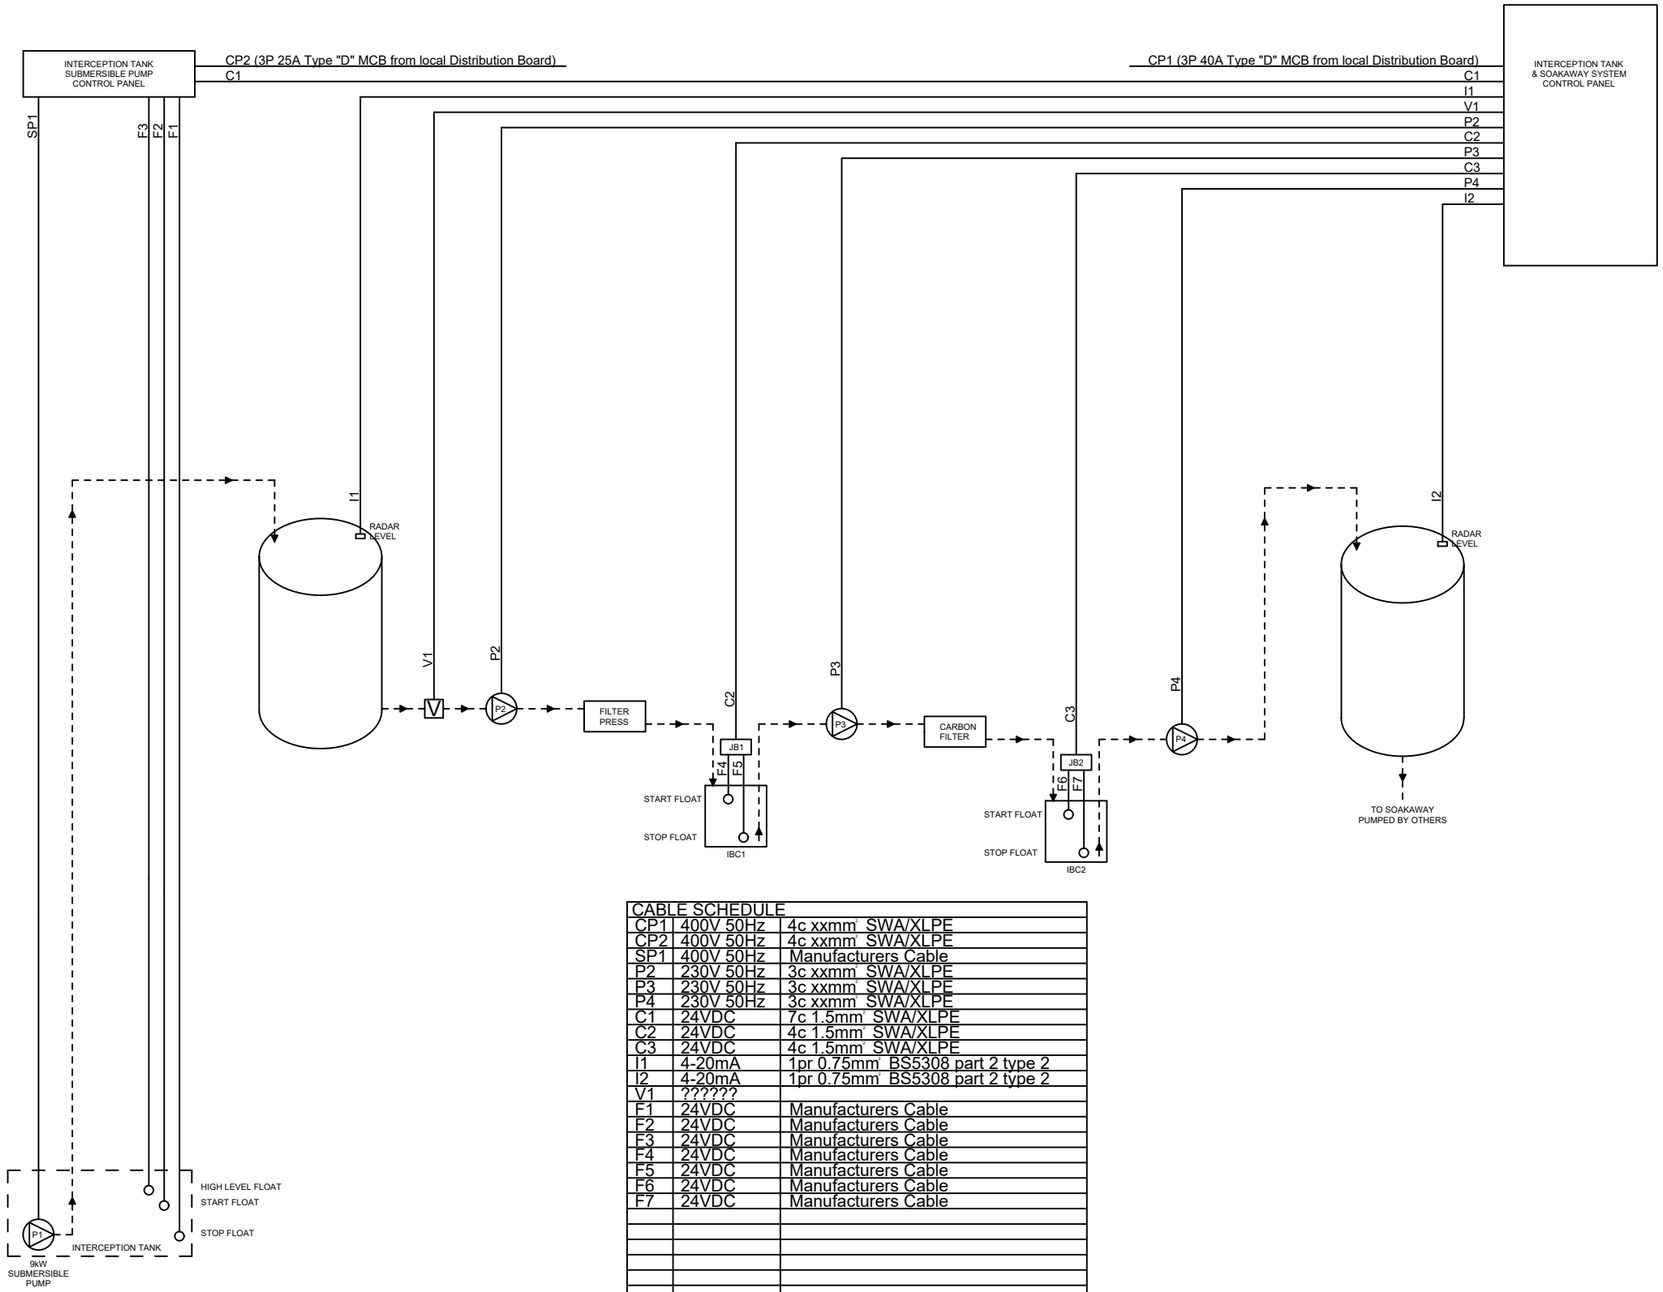

CABLE SCHEDULE		
CP1	400V 50Hz	4c xxmm² SWA/XLPE
CP2	400V 50Hz	4c xxmm² SWA/XLPE
SP1	400V 50Hz	Manufacturers Cable
P2	230V 50Hz	3c xxmm² SWA/XLPE
P3	230V 50Hz	3c xxmm² SWA/XLPE
P4	230V 50Hz	3c xxmm² SWA/XLPE
C1	24VDC	7c 1.5mm² SWA/XLPE
C2	24VDC	4c 1.5mm² SWA/XLPE
C3	24VDC	4c 1.5mm² SWA/XLPE
I1	4-20mA	1pr 0.75mm² BS5308 part 2 type 2
I2	4-20mA	1pr 0.75mm² BS5308 part 2 type 2
V1	??????	
F1	24VDC	Manufacturers Cable
F2	24VDC	Manufacturers Cable
F3	24VDC	Manufacturers Cable
F4	24VDC	Manufacturers Cable
F5	24VDC	Manufacturers Cable
F6	24VDC	Manufacturers Cable
F7	24VDC	Manufacturers Cable

DO NOT SCALE **IF IN DOUBT ASK**

REV	DESCRIPTION	BY	DATE	CHKD
A	First Issue as Drawing Date			

Vaporline

Vaporline,
Unit 2 North Leys,
Ashbourne, Derbyshire, DE6 1DQ
Tel: 01332 210830

STATUS: Design

CLIENT: BKP WASTE & RECYCLING

PROJECT: ROMSEY SOAKAWAY PUMPING SYSTEM

TITLE: Romsey Soakaway Pumping System Single Line Diagram

DRAWN BY	DATE DRAWN	CHECKED BY
JB	01/10/24	JB

CONTRACT ENGINEER	VAPORLINE Ltd DRAWING No.	REVISION
DB	A3-1056	A
SCALE: NTS		
PROJECT No.	CLIENT DRAWING No.	A3

© This drawing is confidential and the property of Vaporline Ltd and must not be reproduced in any form, including manufacture of the product shown therein, without prior written consent of the copyright owners.