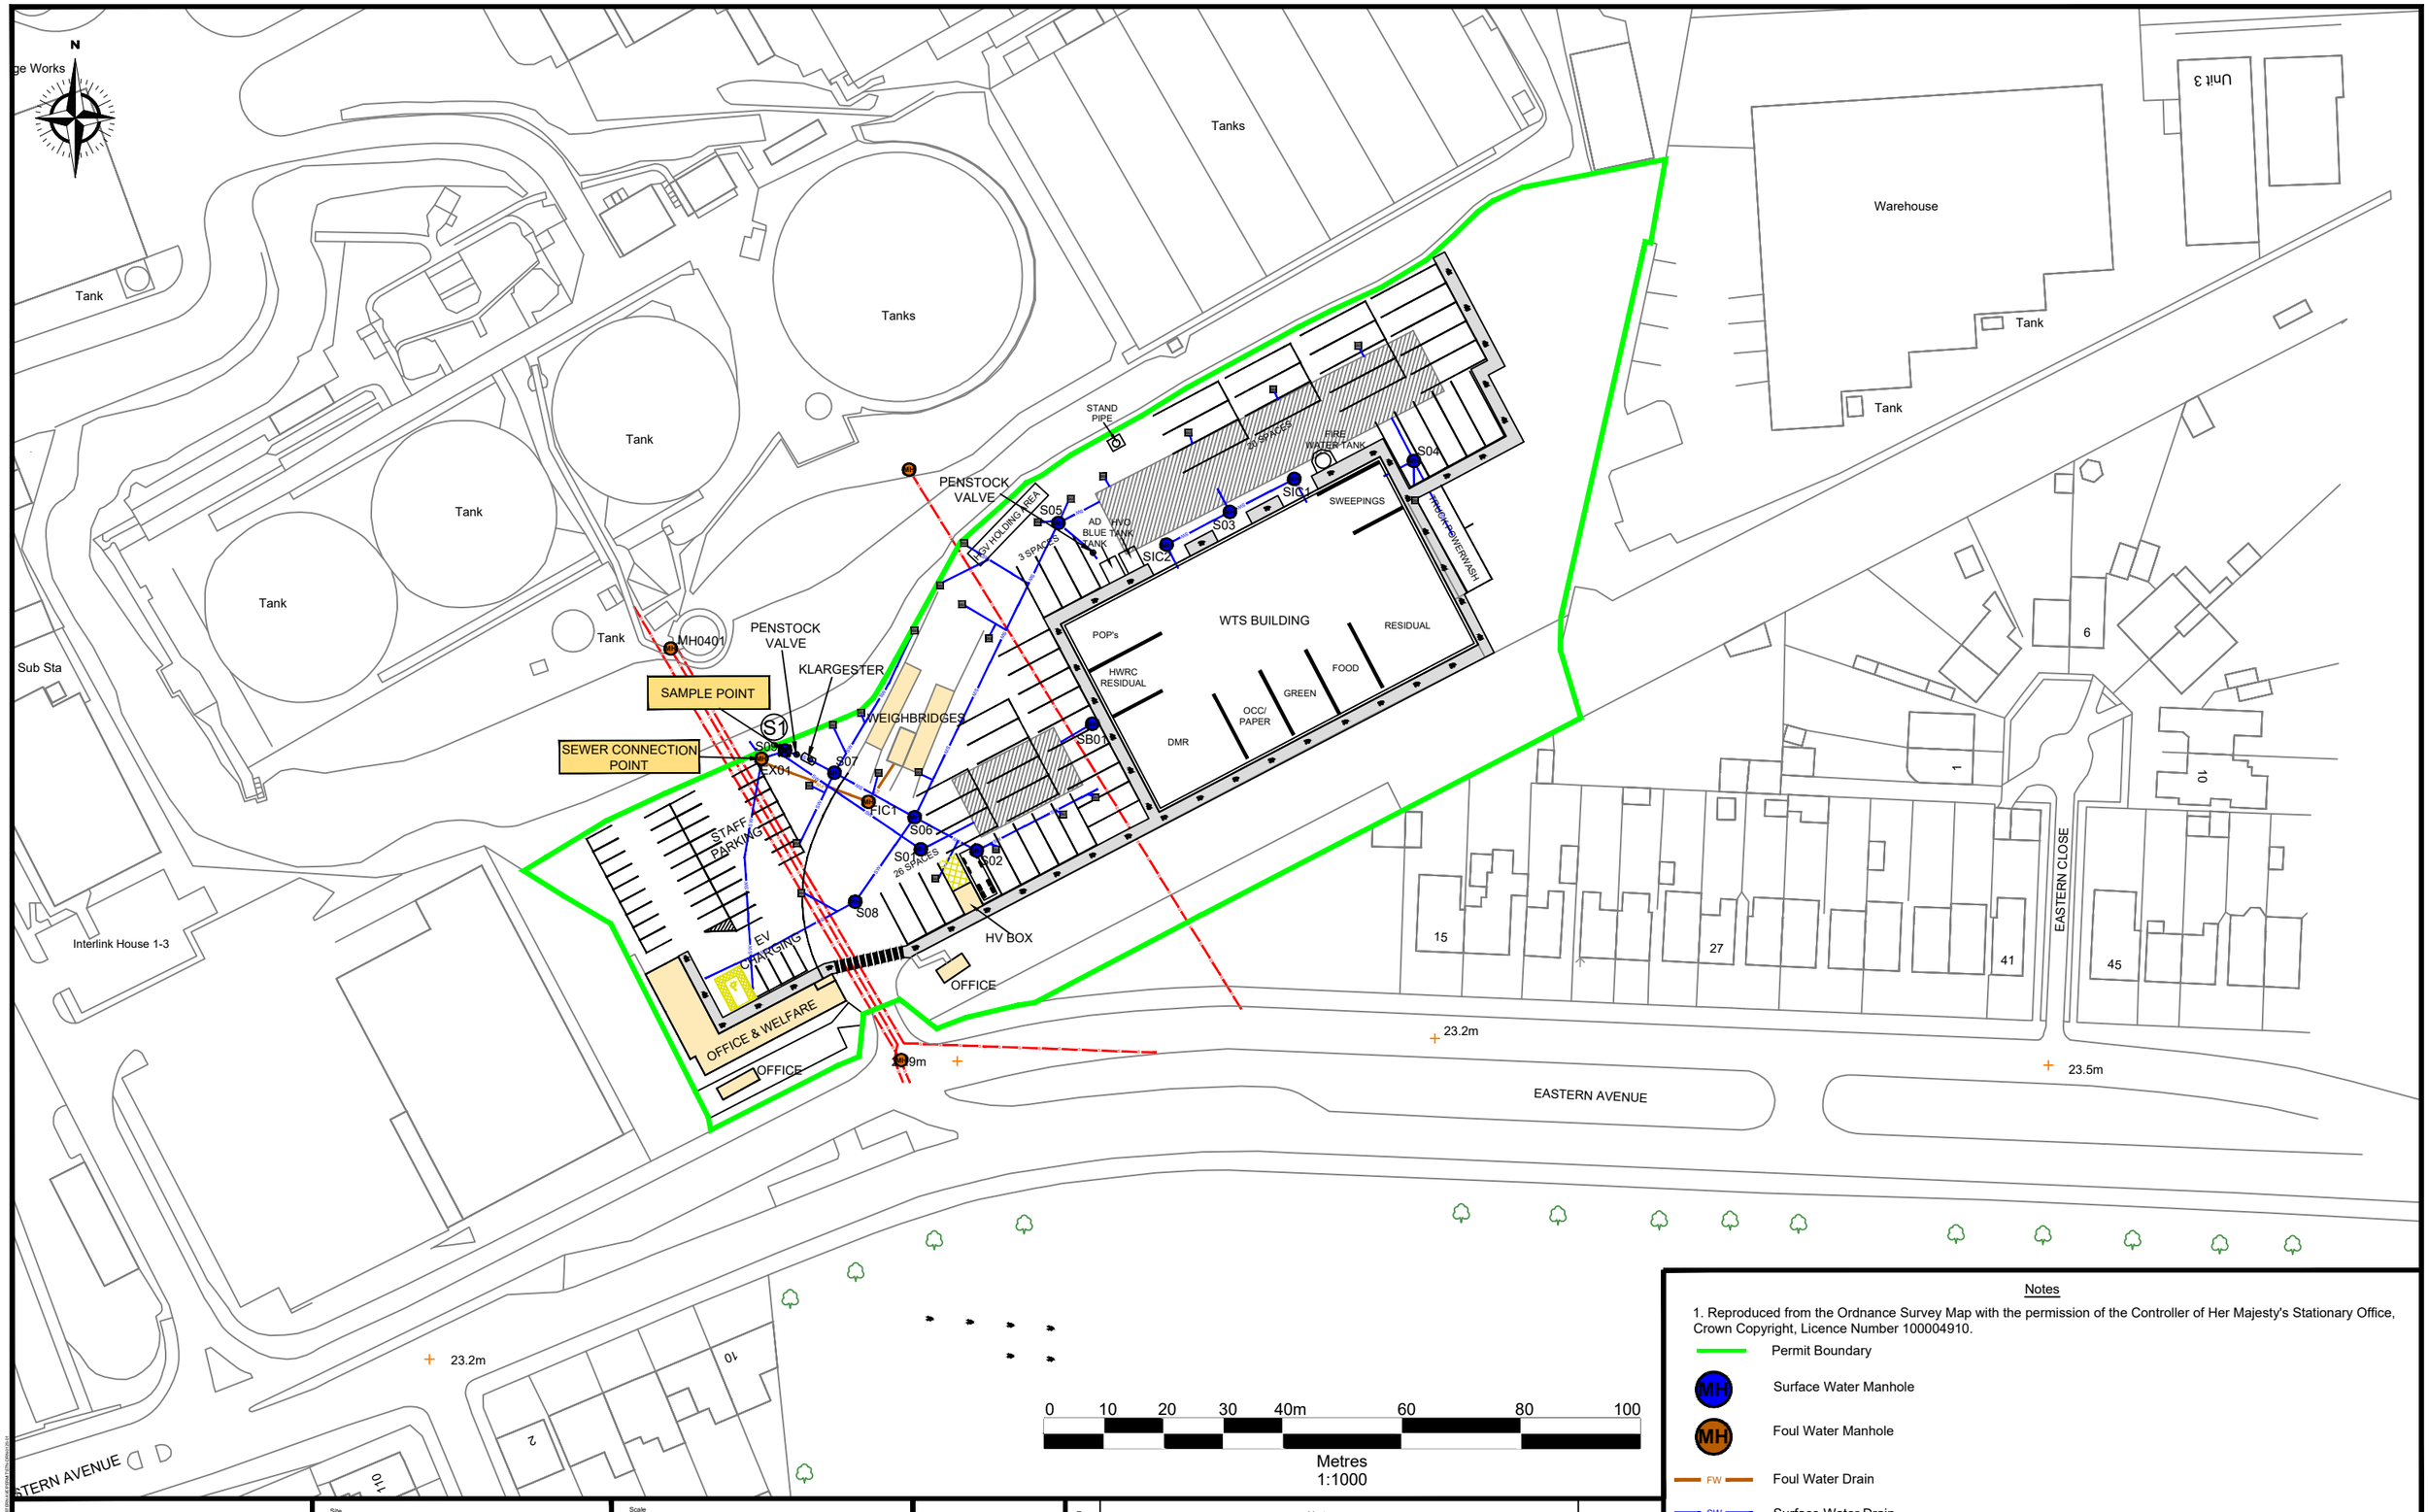

Notes

1. Reproduced from the Ordnance Survey Map with the permission of the Controller of Her Majesty's Stationary Office, Crown Copyright, Licence Number 100004910.

Permit Boundary

Surface Water Manhole

Foul Water Manhole

Foul Water Drain

Surface Water Drain

Gully

Subsurface Attenuation Tanks

suez
Darwen Resource Recovey Park, Lower Eccleshill Road, Darwen, BB3 0RP
Tel:(01254)819700, Fax:(01254)819749, Email: richard.bissel@suez.com

Site	Eastern Ave WTS
Title	Site Drainage Layout
Scale	1:1000 @ A3
Date	January 2025
Drawing Ref	Etn-DRN-0125-01
Drawn by	RB
Checked by	BP

Rev	subject	date