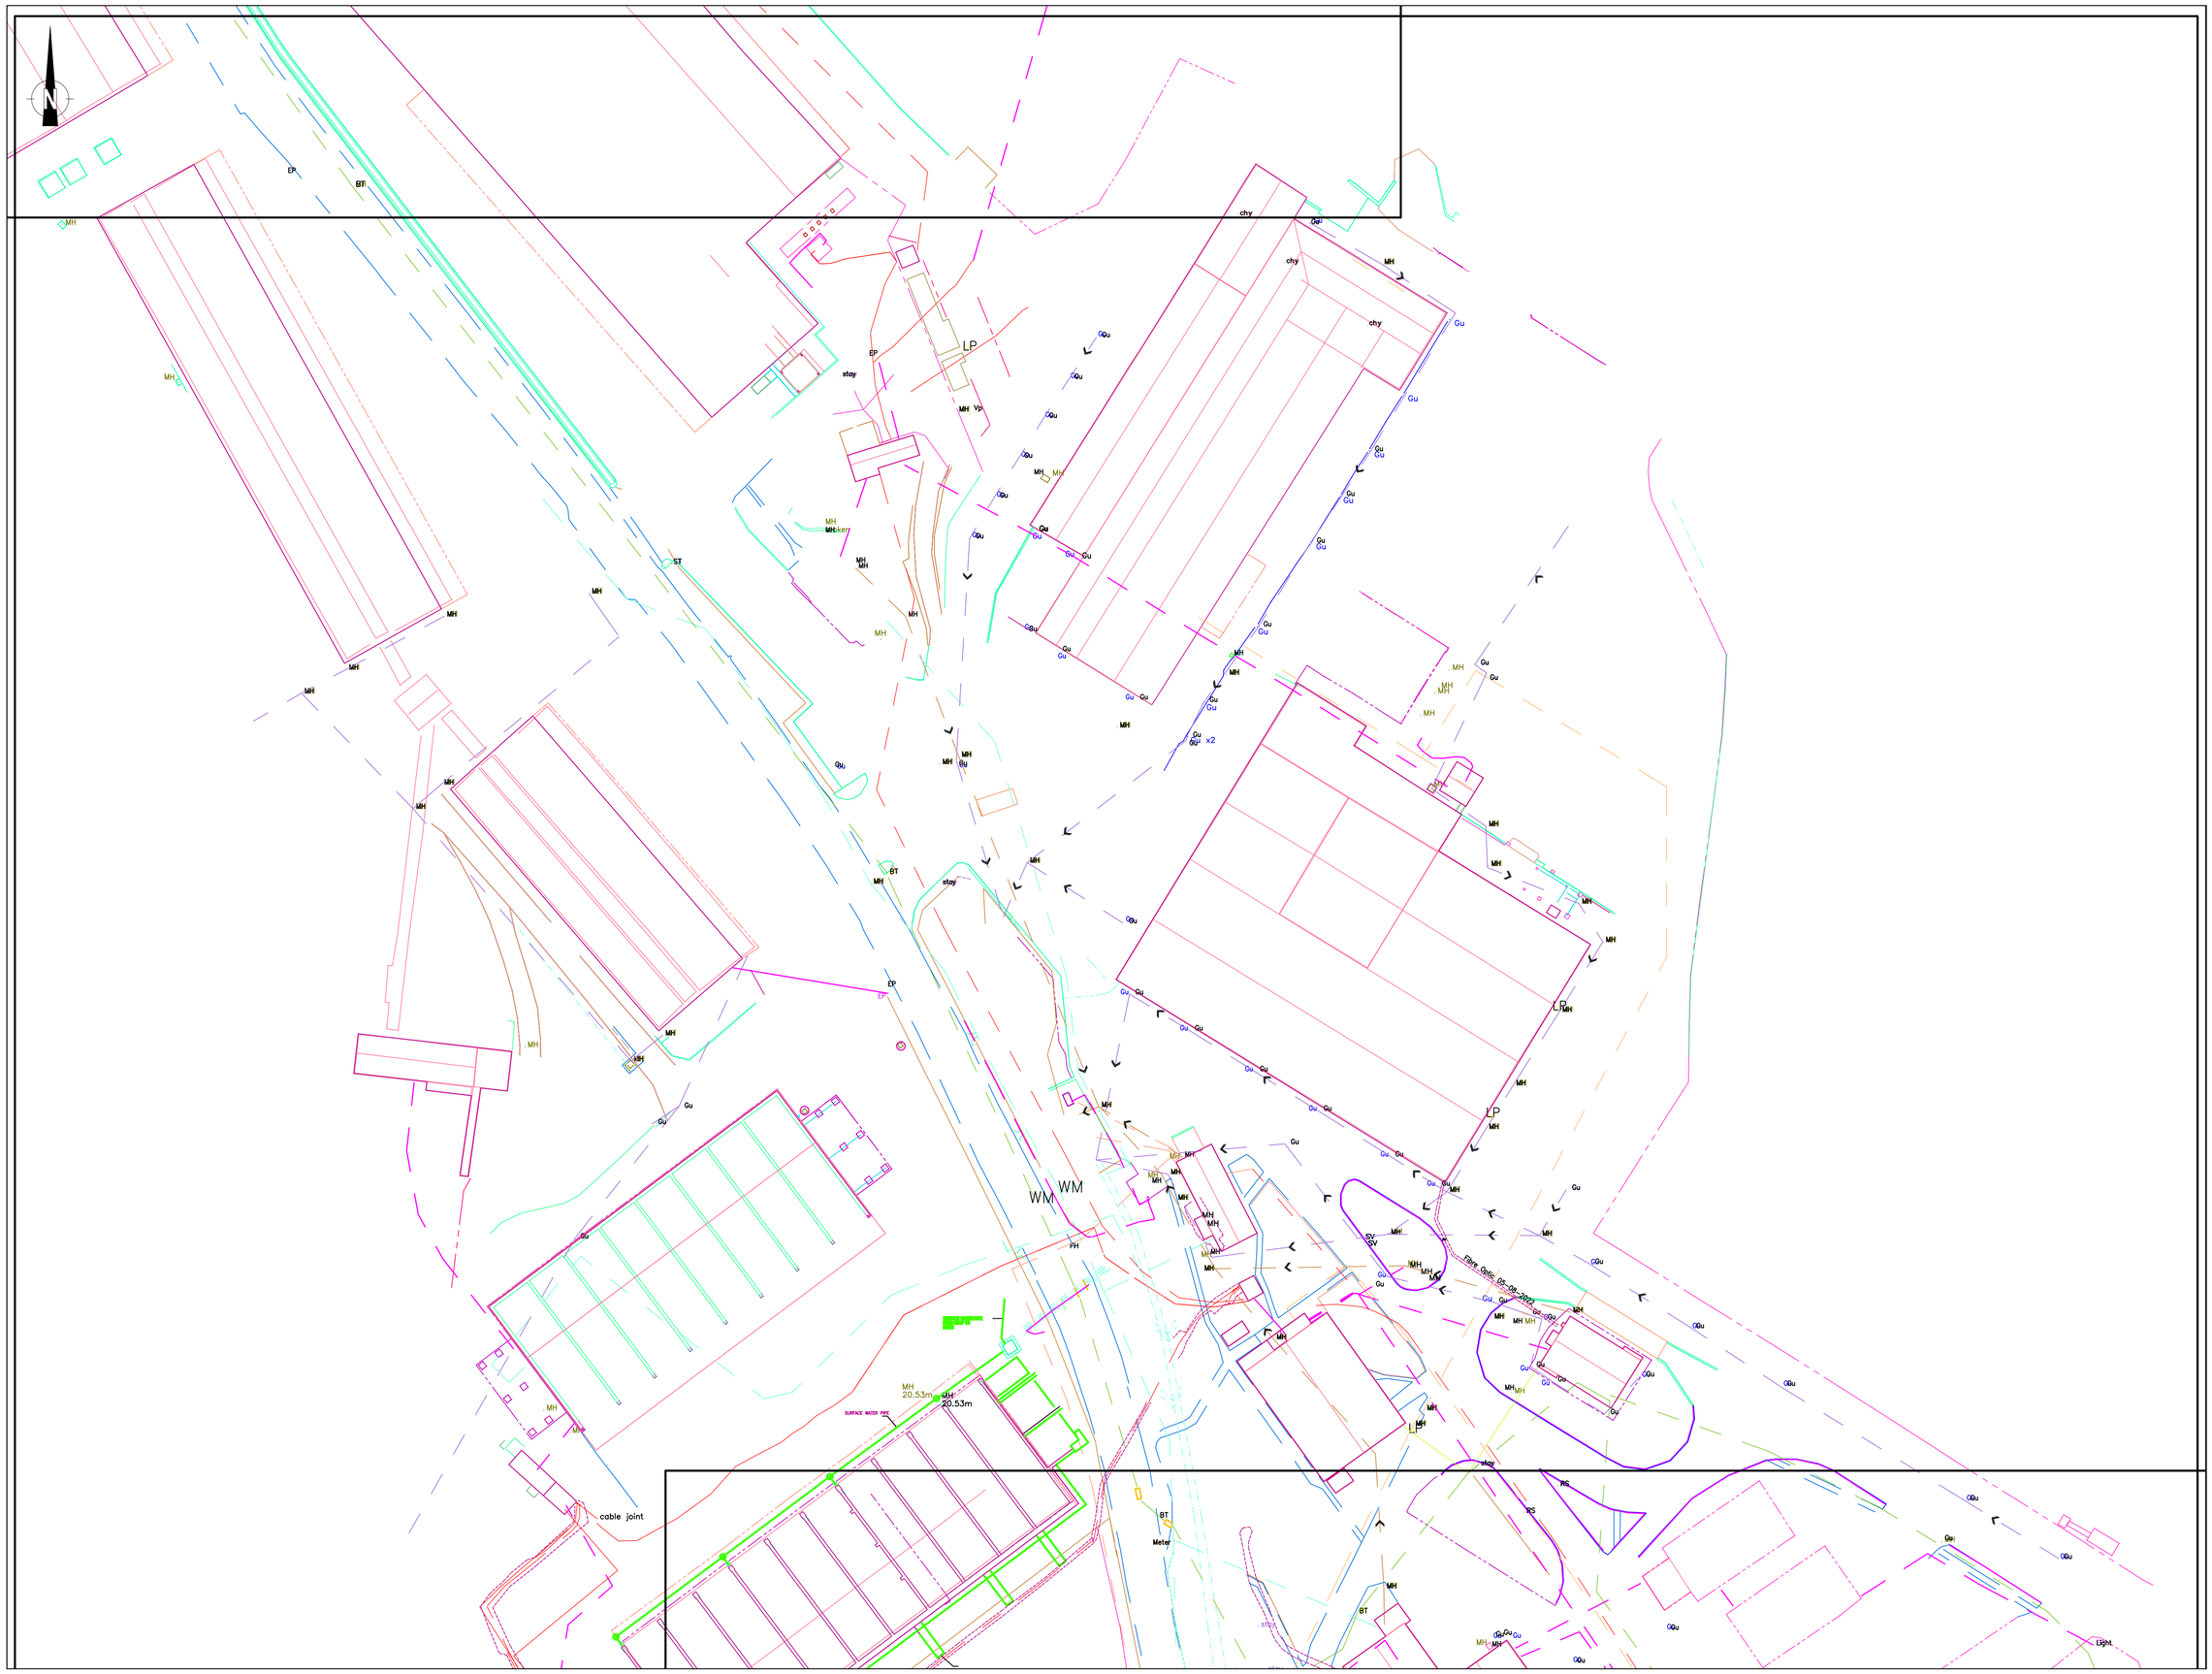

NOTES: GENERAL

1. DO NOT SCALE FROM THIS DRAWING
2. ALL DIMENSIONS SHOWN ARE IN METRES UNLESS STATED OTHERWISE
3. THIS DRAWING SHALL BE READ IN CONJUNCTION WITH ALL RELEVANT SCHEME DRAWINGS AND SPECIFICATIONS

KEY:

- UNDERGROUND ELECTRICITY (240 V)
- UNDERGROUND ELECTRICITY (415 V)
- UNDERGROUND ELECTRICITY (11 kV)
- UNDERGROUND TELECOMS
- GAS
- SURFACE WATER DRAINAGE
- FOUL DRAINAGE
- WATER MAINS

Rev	Description	Drn	Chk	Date
REVISIONS				

Preliminary Issue		Submitted for S104	
Planning Issue		Issued for Tender	
Submitted for S38		Issued for Construction	
Submitted for S278		As Built	
DRAWING STATUS			

Horizon Consulting Engineers
The Dairy Barn, Westpoint Crt, Sidmouth Rd, Exeter EX5 1DJ
T: 01392 363364
www.horizon-ce.co.uk

SIBELCO UK

JOB TITLE
BOVEY BASIN CLAY WORKINGS
KINSGTEIGNTON

DRAWING TITLE
SERVICES
SHEET 3 OF 6

DATE	DRAWN	CHECKED
MAR '25	JH	AL

DRAWING No.	REV	SCALE	
1205.106C	–	NTS	@ A1

© This drawing is the copyright of Horizon Consulting Engineers Limited (Horizon) and shall not be reproduced or amended without the written approval of Horizon.