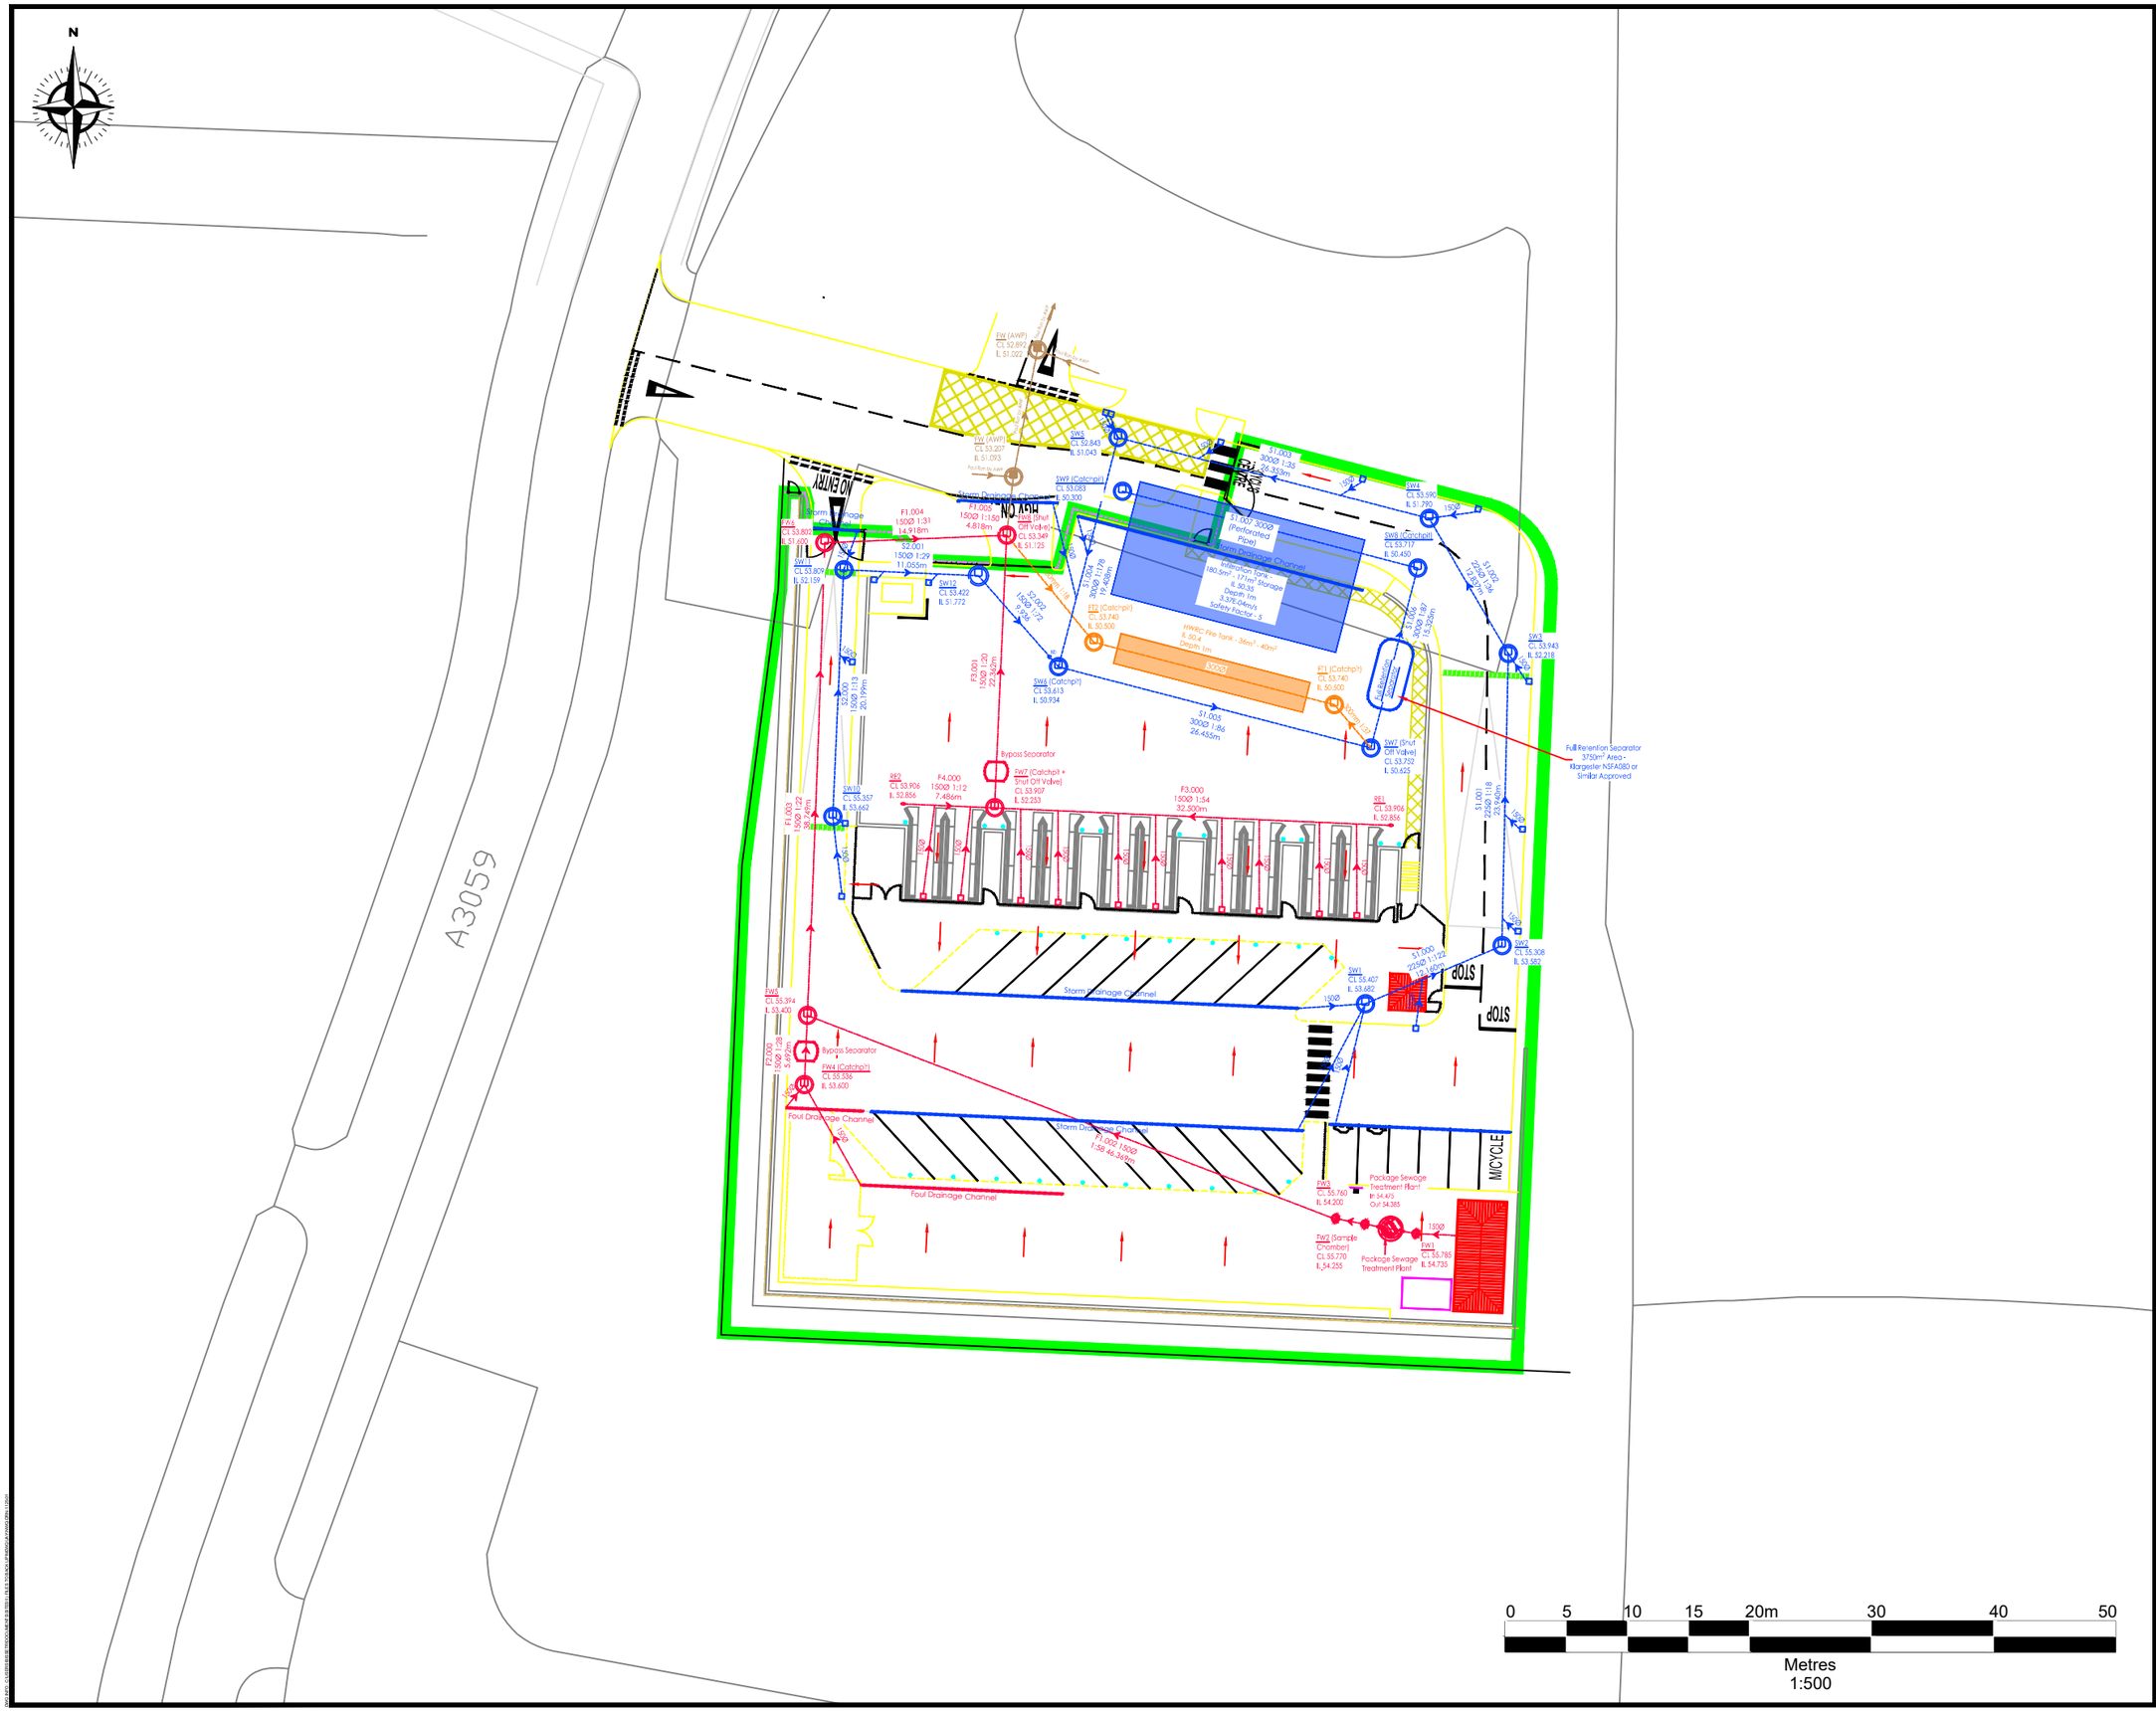

Notes

1. Reproduced from the Ordnance Survey Map with the permission of the Controller of His Majesty's Stationary Office, Crown Copyright and Database Rights 2025 Ordnance Survey AC0000808122/100004910.

Permit Boundary

Foul Water

Private Foul Water Connection (SVP, AAV, BIG etc.)

Private Foul Water Inspection Chamber

Private Foul Water Manhole

Private Foul Water Drain

Private Foul Water Channel

Surface Water

Private Surface Water Rain Water Pipe

Private Surface Water Gully

Private Surface Water Channel

Private Surface Water Rodding Eye

Private Surface Water Inspection Chamber

Private Surface Water Manhole

Private Surface Water Drain

Private Crated Attenuation Tank

Fire Water

Private Fire Water Manhole

Private Fire Water Drain

Private Crated Attenuation Tank (Fire Water)

Rev	subject	date

suez

Darwen Resource Recovey Park, Lower Eccleshill Road, Darwen, BB3 0RP
Tel:(01254)819700, Fax:(01254)819749, Email: richard.bisset@suez.com

Site
Newquay HWRC

Title
Site Drainage Plan

Scale
1:500@A3

Date
November 2025

Drawing Ref
Nwq-DRN-1125-01

Drawn by
JA

Checked by
KH