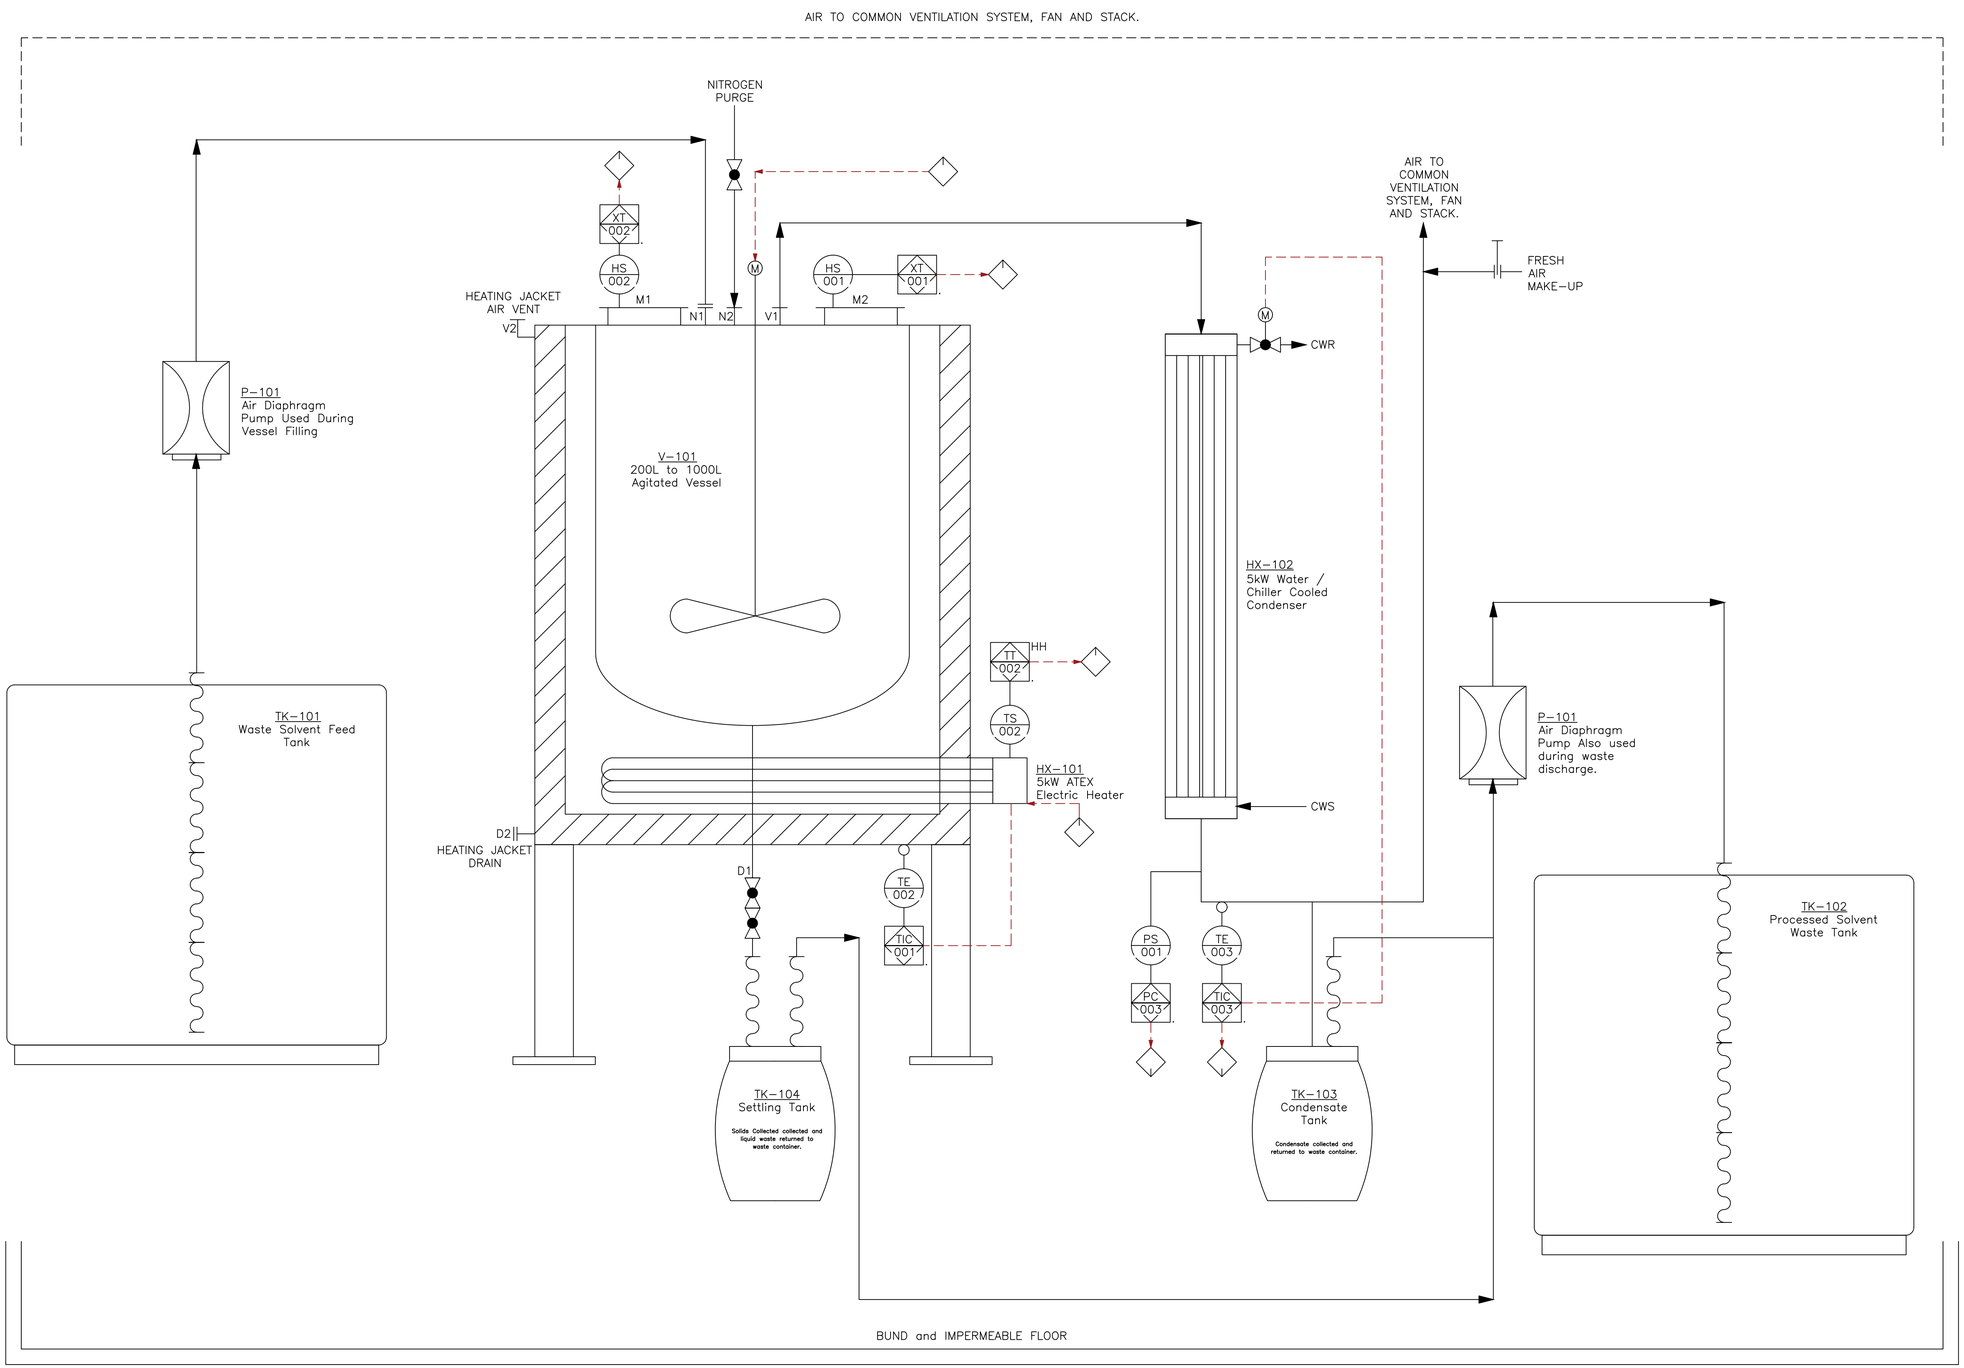


General Notes

| No. | Revision/Issue | Date |
|---|---|---|
| 0 | Original | 29/11/22 |

Drawing Name

IEXTL-EA-PU-01

TYPICAL BATCH CSTR PROCESSING FLOWSHEET

Project Name and Address

IEX Technologies Ltd
PM Waste Processing
TS Clean Room
Pod 1 Pod 5

Area: Innovation Accelerator

Drawing Number: D01

Author: DDH

Stamp

C:\Users\DuncanHoldsworth\OneDrive - C Capture Ltd\Documents\IEX\EA\IEXTL-EA-B4-XX Reactor P&ID.dwg

© IEX Technologies Ltd. This document is the copyright of IEX Technologies Ltd. (IEXTL) and may not be copied in whole or in part without the written consent of IEXTL. The information contained in this document is the confidential information of IEXTL and may be used only for the purpose for which it is supplied by IEXTL. This document and all copies must be returned to IEXTL on demand