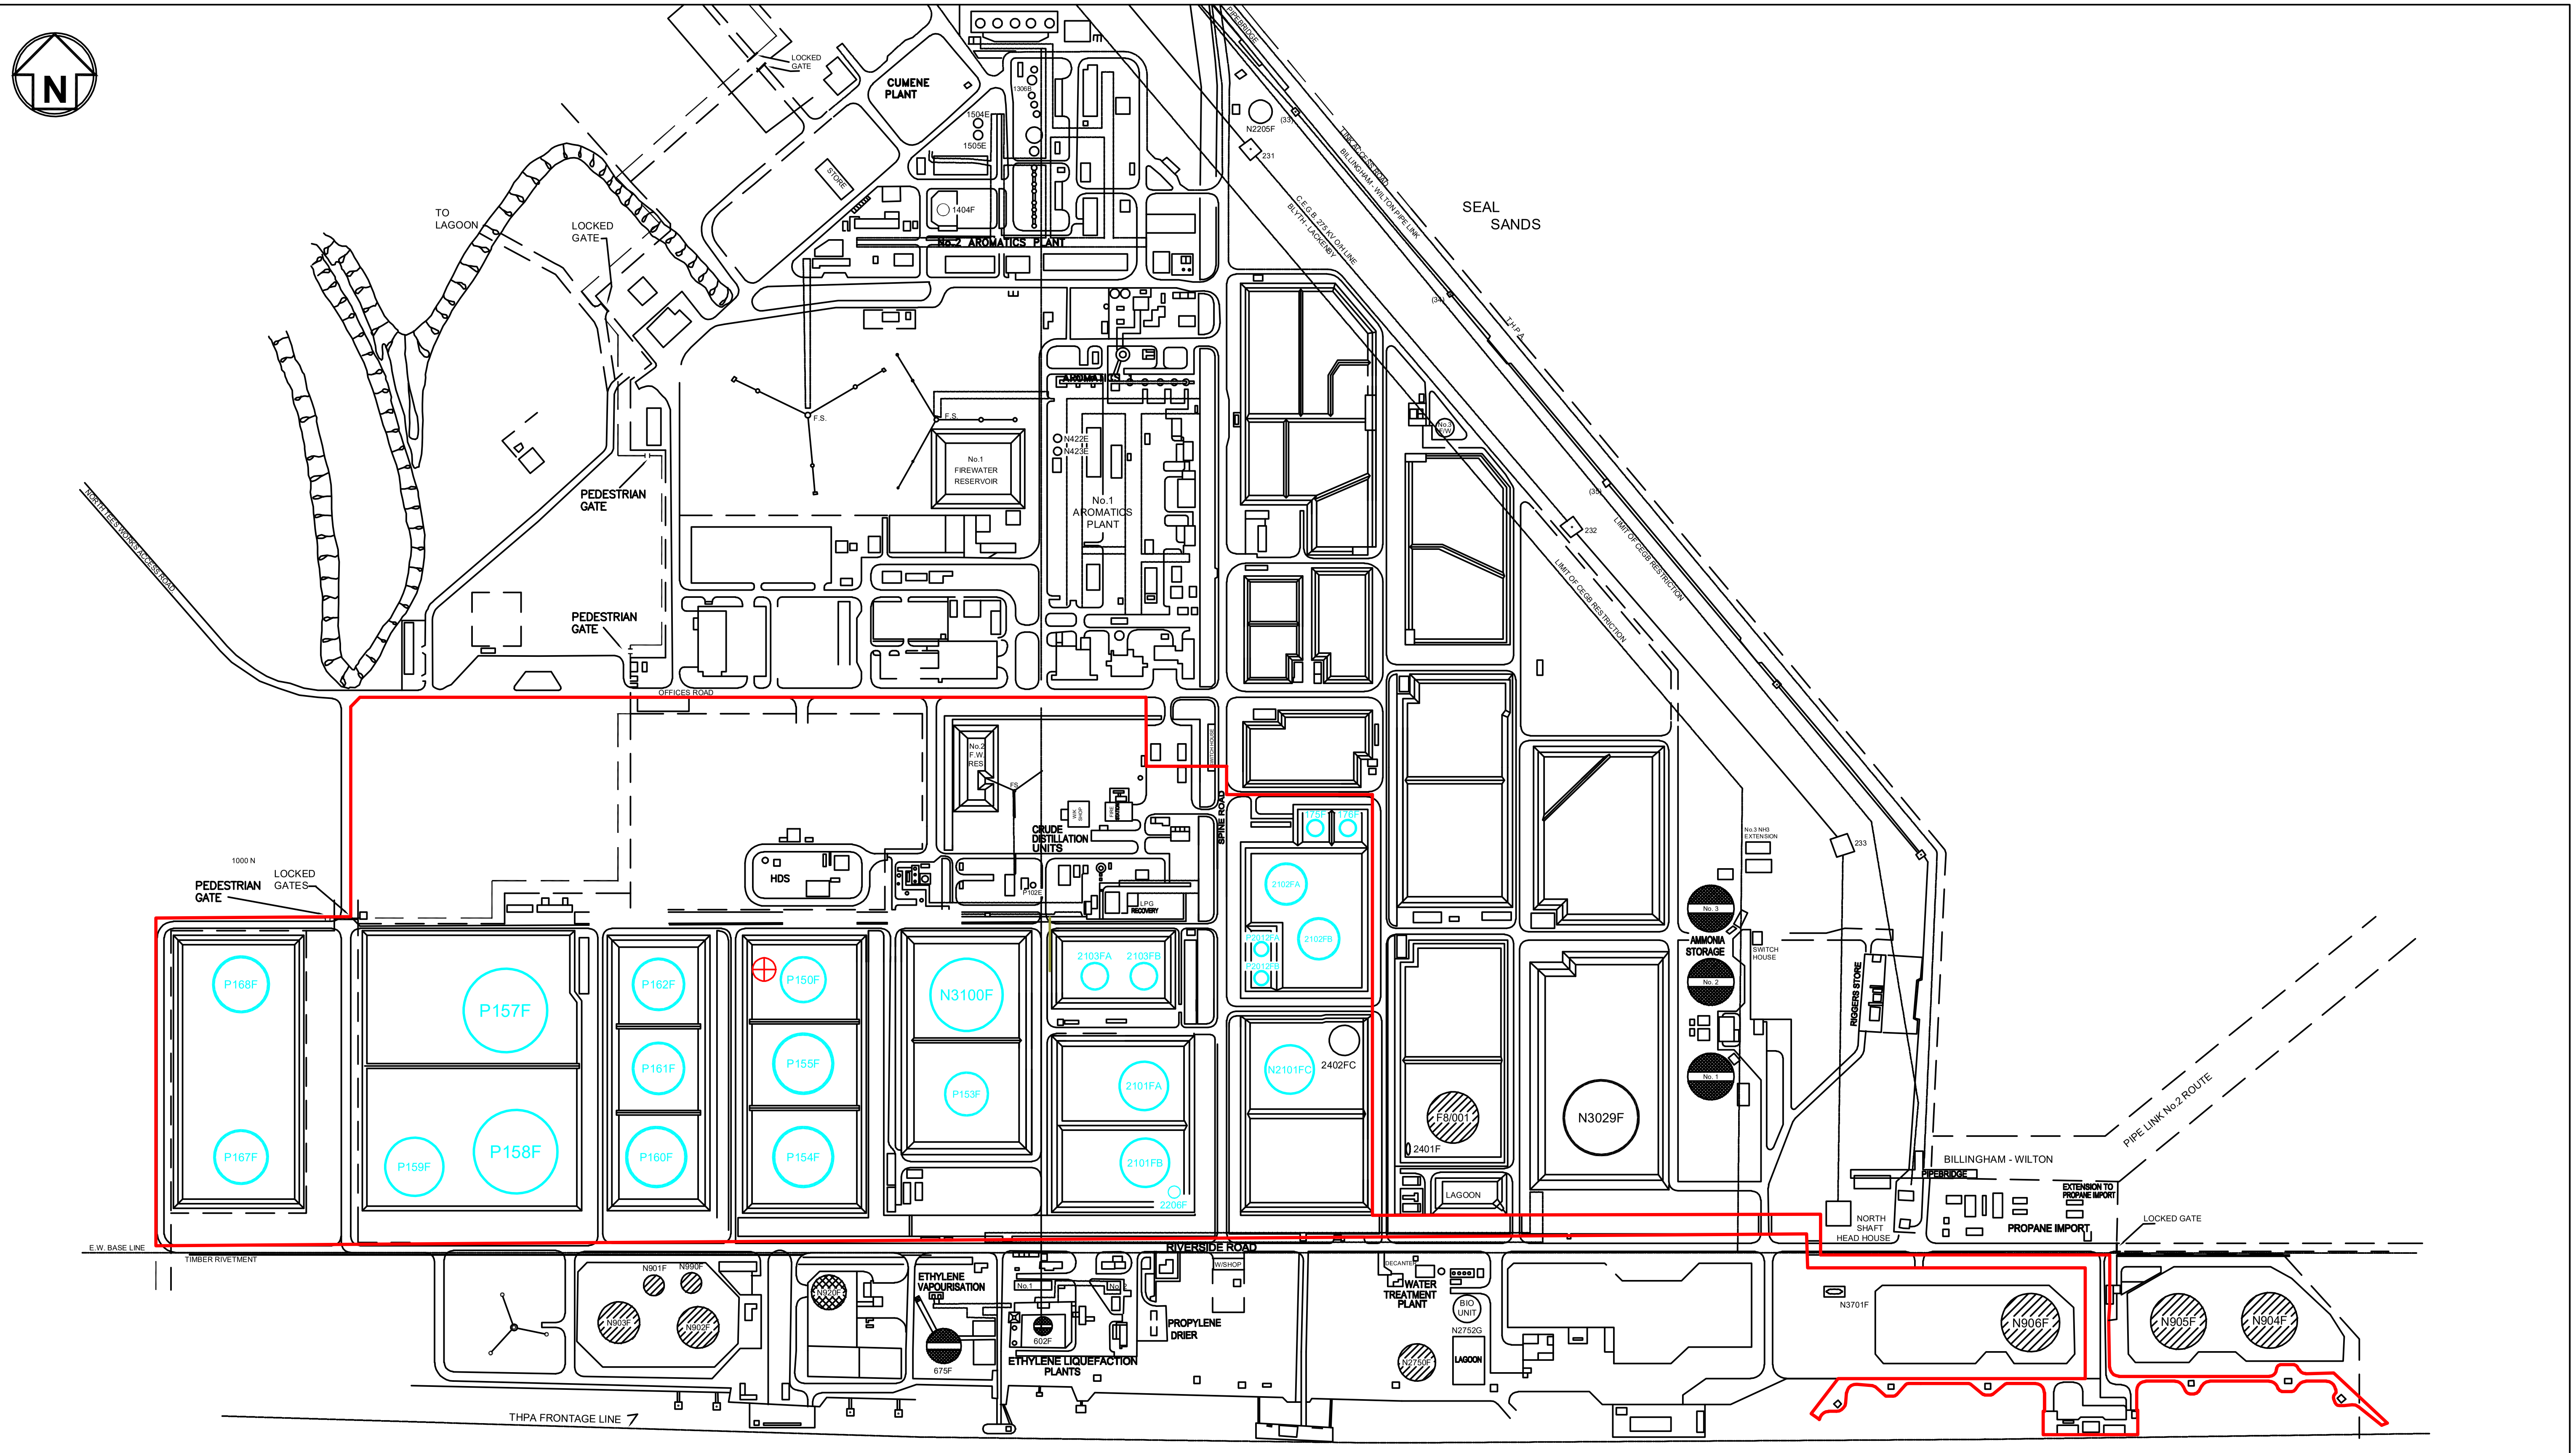

REV:	DRN:	DATE:	REV:	DRN:	DATE:	REV:	DRN:	DATE:	REV:	DRN:	DATE:	REV:	DRN:	DATE:	REV:	DRN:	DATE:	REV:	DRN:	DATE:	REV:	DRN:	DATE:	REV:	DRN:	DATE:	REV:	DRN:	DATE:
K	CHK:	DATE:	J	CHK:	DATE:	H	CHK:	DATE:	G	CHK:	DATE:	E	CHK:	DATE:	E	CHK:	DATE:	D	CHK:	DATE:	C	CHK:	DATE:	B	CHK:	DATE:	A	CHK:	DATE:
	APP:	DATE:		APP:	DATE:		APP:	DATE:		APP:	DATE:		APP:	DATE:		APP:	DATE:		APP:	DATE:		APP:	DATE:		APP:	DATE:		APP:	DATE:

DRG. TITLE:

NORTH TEES TERMINAL SITE PLAN
SHOWING NAVIGATOR BOUNDARY

VENDOR DRG. No.	–		
VENDOR PROJECT No.	–		
NAVIGATOR PROJECT No.	–		
SCALE: NTS	SHEET: 1 of 1		
DRN. BY: JR	DATE: 08/01/21		
CHK. BY: CMP	DATE: 08/01/21		
APPROVED	SECTION	DATE	
–	–	–	
–	–	–	

NAVIGATOR TERMINALS NORTH TEES LTD
OFF HUNSTMAN DRIVE
PORT CLARANCE
MIDDLESBROUGH
TS2 1TT

Navigator
North Tees

THIS DRAWING IS THE PROPERTY OF NAVIGATOR TERMINALS NORTH TEES LTD AND MUST NOT BE COPIED OR LENT WITHOUT THE CONSENT OF NAVIGATOR TERMINALS NORTH TEES LTD AND MUST BE RETURNED IF REQUESTED.

SIZE: A2

NAVIGATOR TERMINALS NORTH TEES LIMITED DRAWING No.: NTN-S01-0070A

REV.: 0