REV. P6

DRAWING No. 6006078/SK.06 Sht.2of4

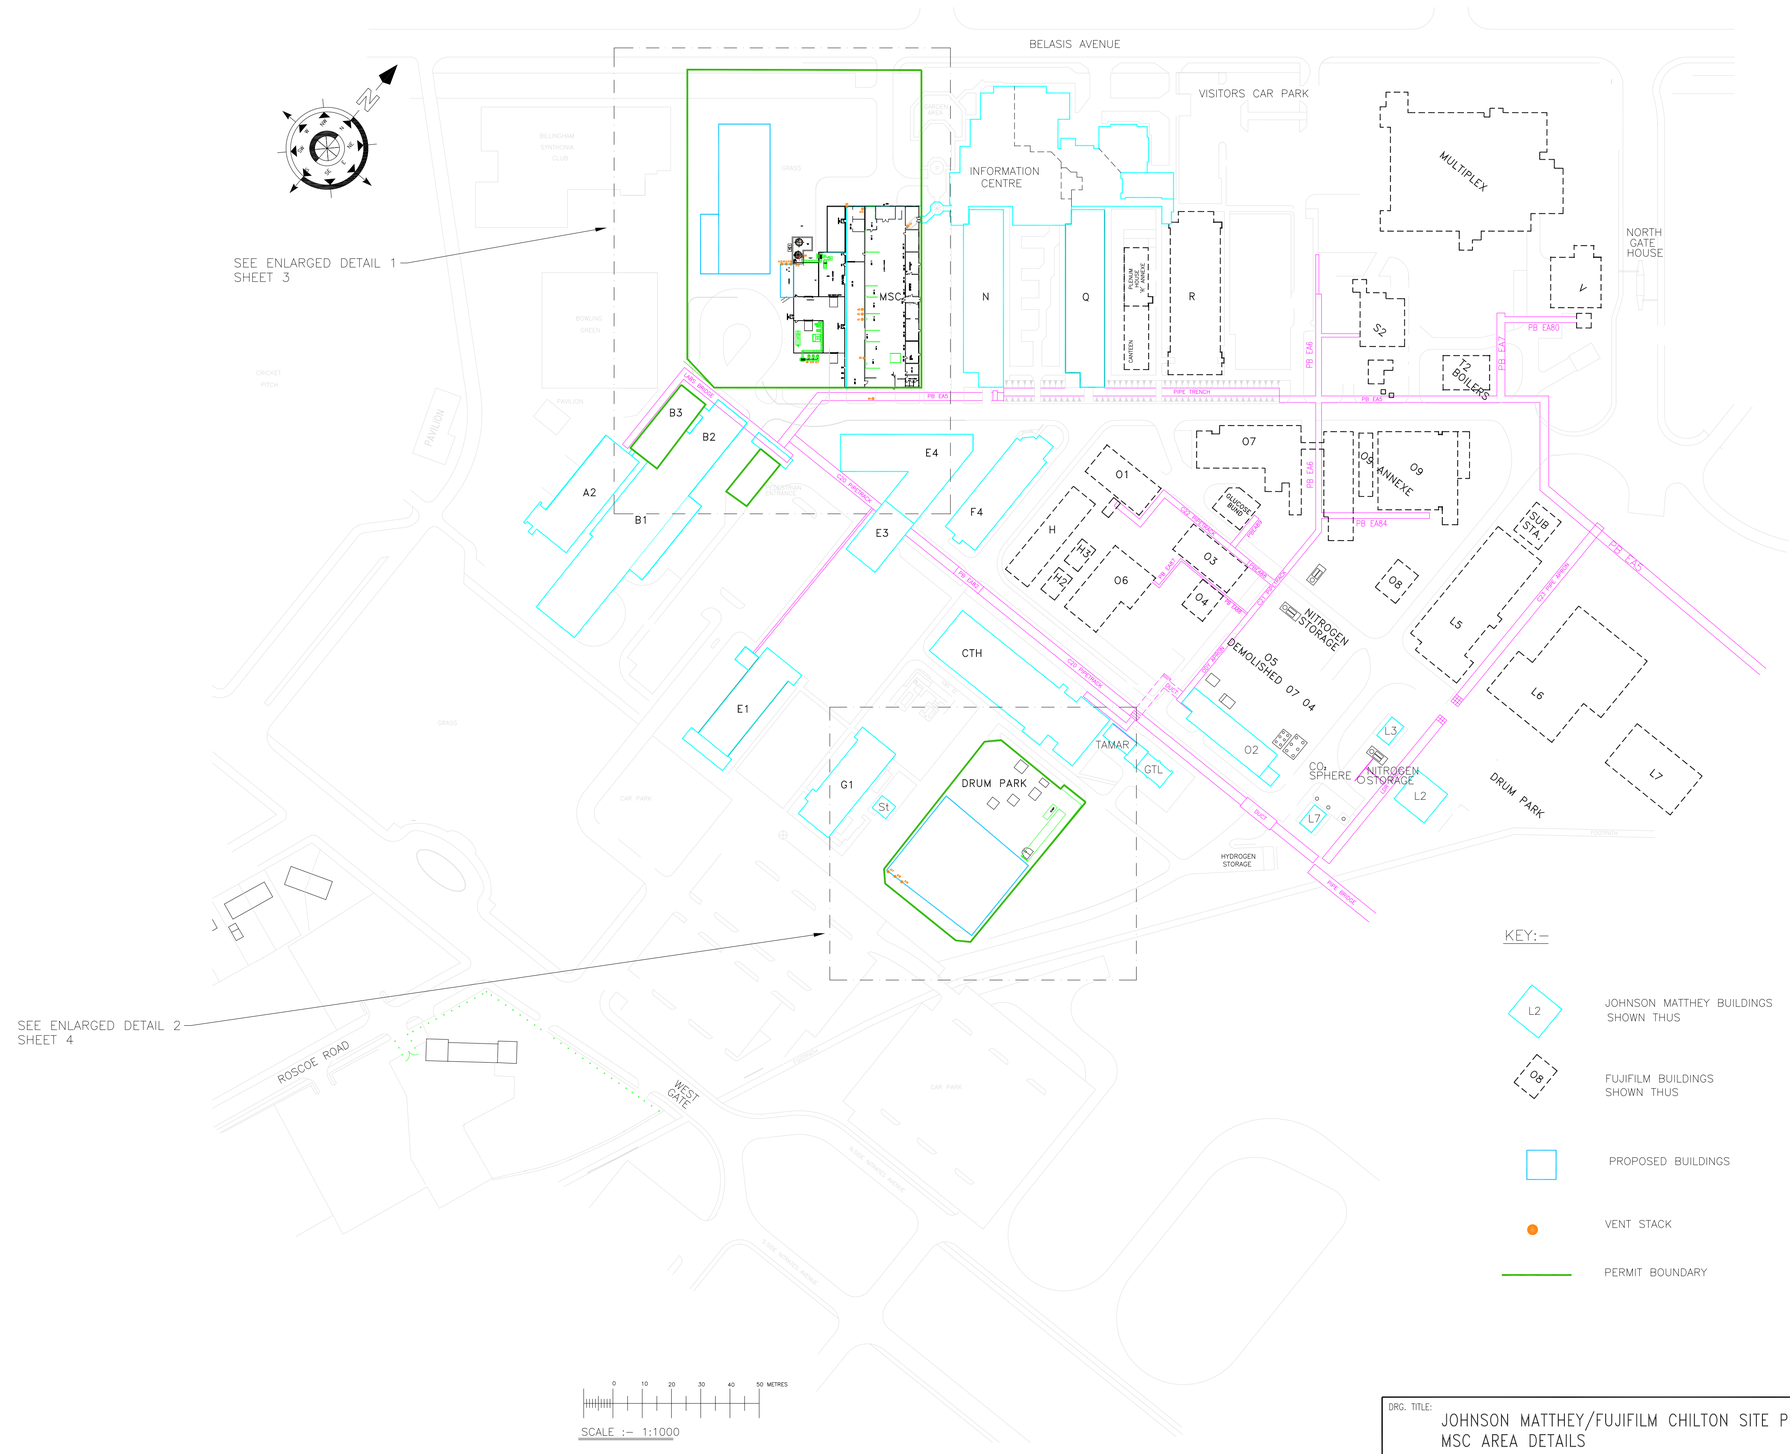

KEY:-

- L2 — JOHNSON MATTHEY BUILDINGS SHOWN THUS
- 08 — FUJIFILM BUILDINGS SHOWN THUS
- PROPOSED BUILDINGS
- VENT STACK
- PERMIT BOUNDARY

ISSUE	REVISION	GRID	DRN	APP	DATE	FILMED
P6	EA PERMIT BOUNDARY & VENT STACK UPDATE		Z.E.		19.03.21	
P5	GENERAL UP-DATE.		P.H.		09.04.19	
P4	TEXT EDITED		D.P.		09.11.18	
P3	COMMENTS INCORPORATED.		D.P.		23.10.18	
P2	COMMENTS INCORPORATED.		P.H.		28.03.18	

ISSUE	REVISION	GRID	DRN	APP	DATE	FILMED

ISSUE	REVISION	GRID	DRN	APP	DATE	FILMED

UNCONTROLLED COPY
(UNLESS OVERSTAMPED)

ACAD DRG. DO NOT ALTER BY HAND
DO NOT SCALE FROM DRAWING, IF IN DOUBT ASK.

DRG. TITLE: JOHNSON MATTHEY/FUJIFILM CHILTON SITE PLAN
MSC AREA DETAILS

GEOG AREA:	WORKS: CHILTON	BUILDING:	PLANT:	RIG I.D. No.

PROJECT No: 6006078

SCALES: 1:1000

DRG TYPE:	DO LOC: F4
DRAWN BY: P.H.	DATE: 07.03.18
CHECKED:	DATE:

APPROVED:	SECTION	DATE:

Johnson Matthey

THIS DRAWING IS THE PROPERTY OF JOHNSON MATTHEY PLC. IT MUST NOT BE COPIED OR LENT WITHOUT THE CONSENT OF JOHNSON MATTHEY PLC AND MUST BE RETURNED ON REQUEST TO JOHNSON MATTHEY PLC PO BOX 1 BILLINGHAM CLEVELAND TS23 1LB ENGLAND.

DRG.SIZE A1

DRAWING No. 6006078/SK.06 Sht.2of4

REV. P6

JMA1.DWG