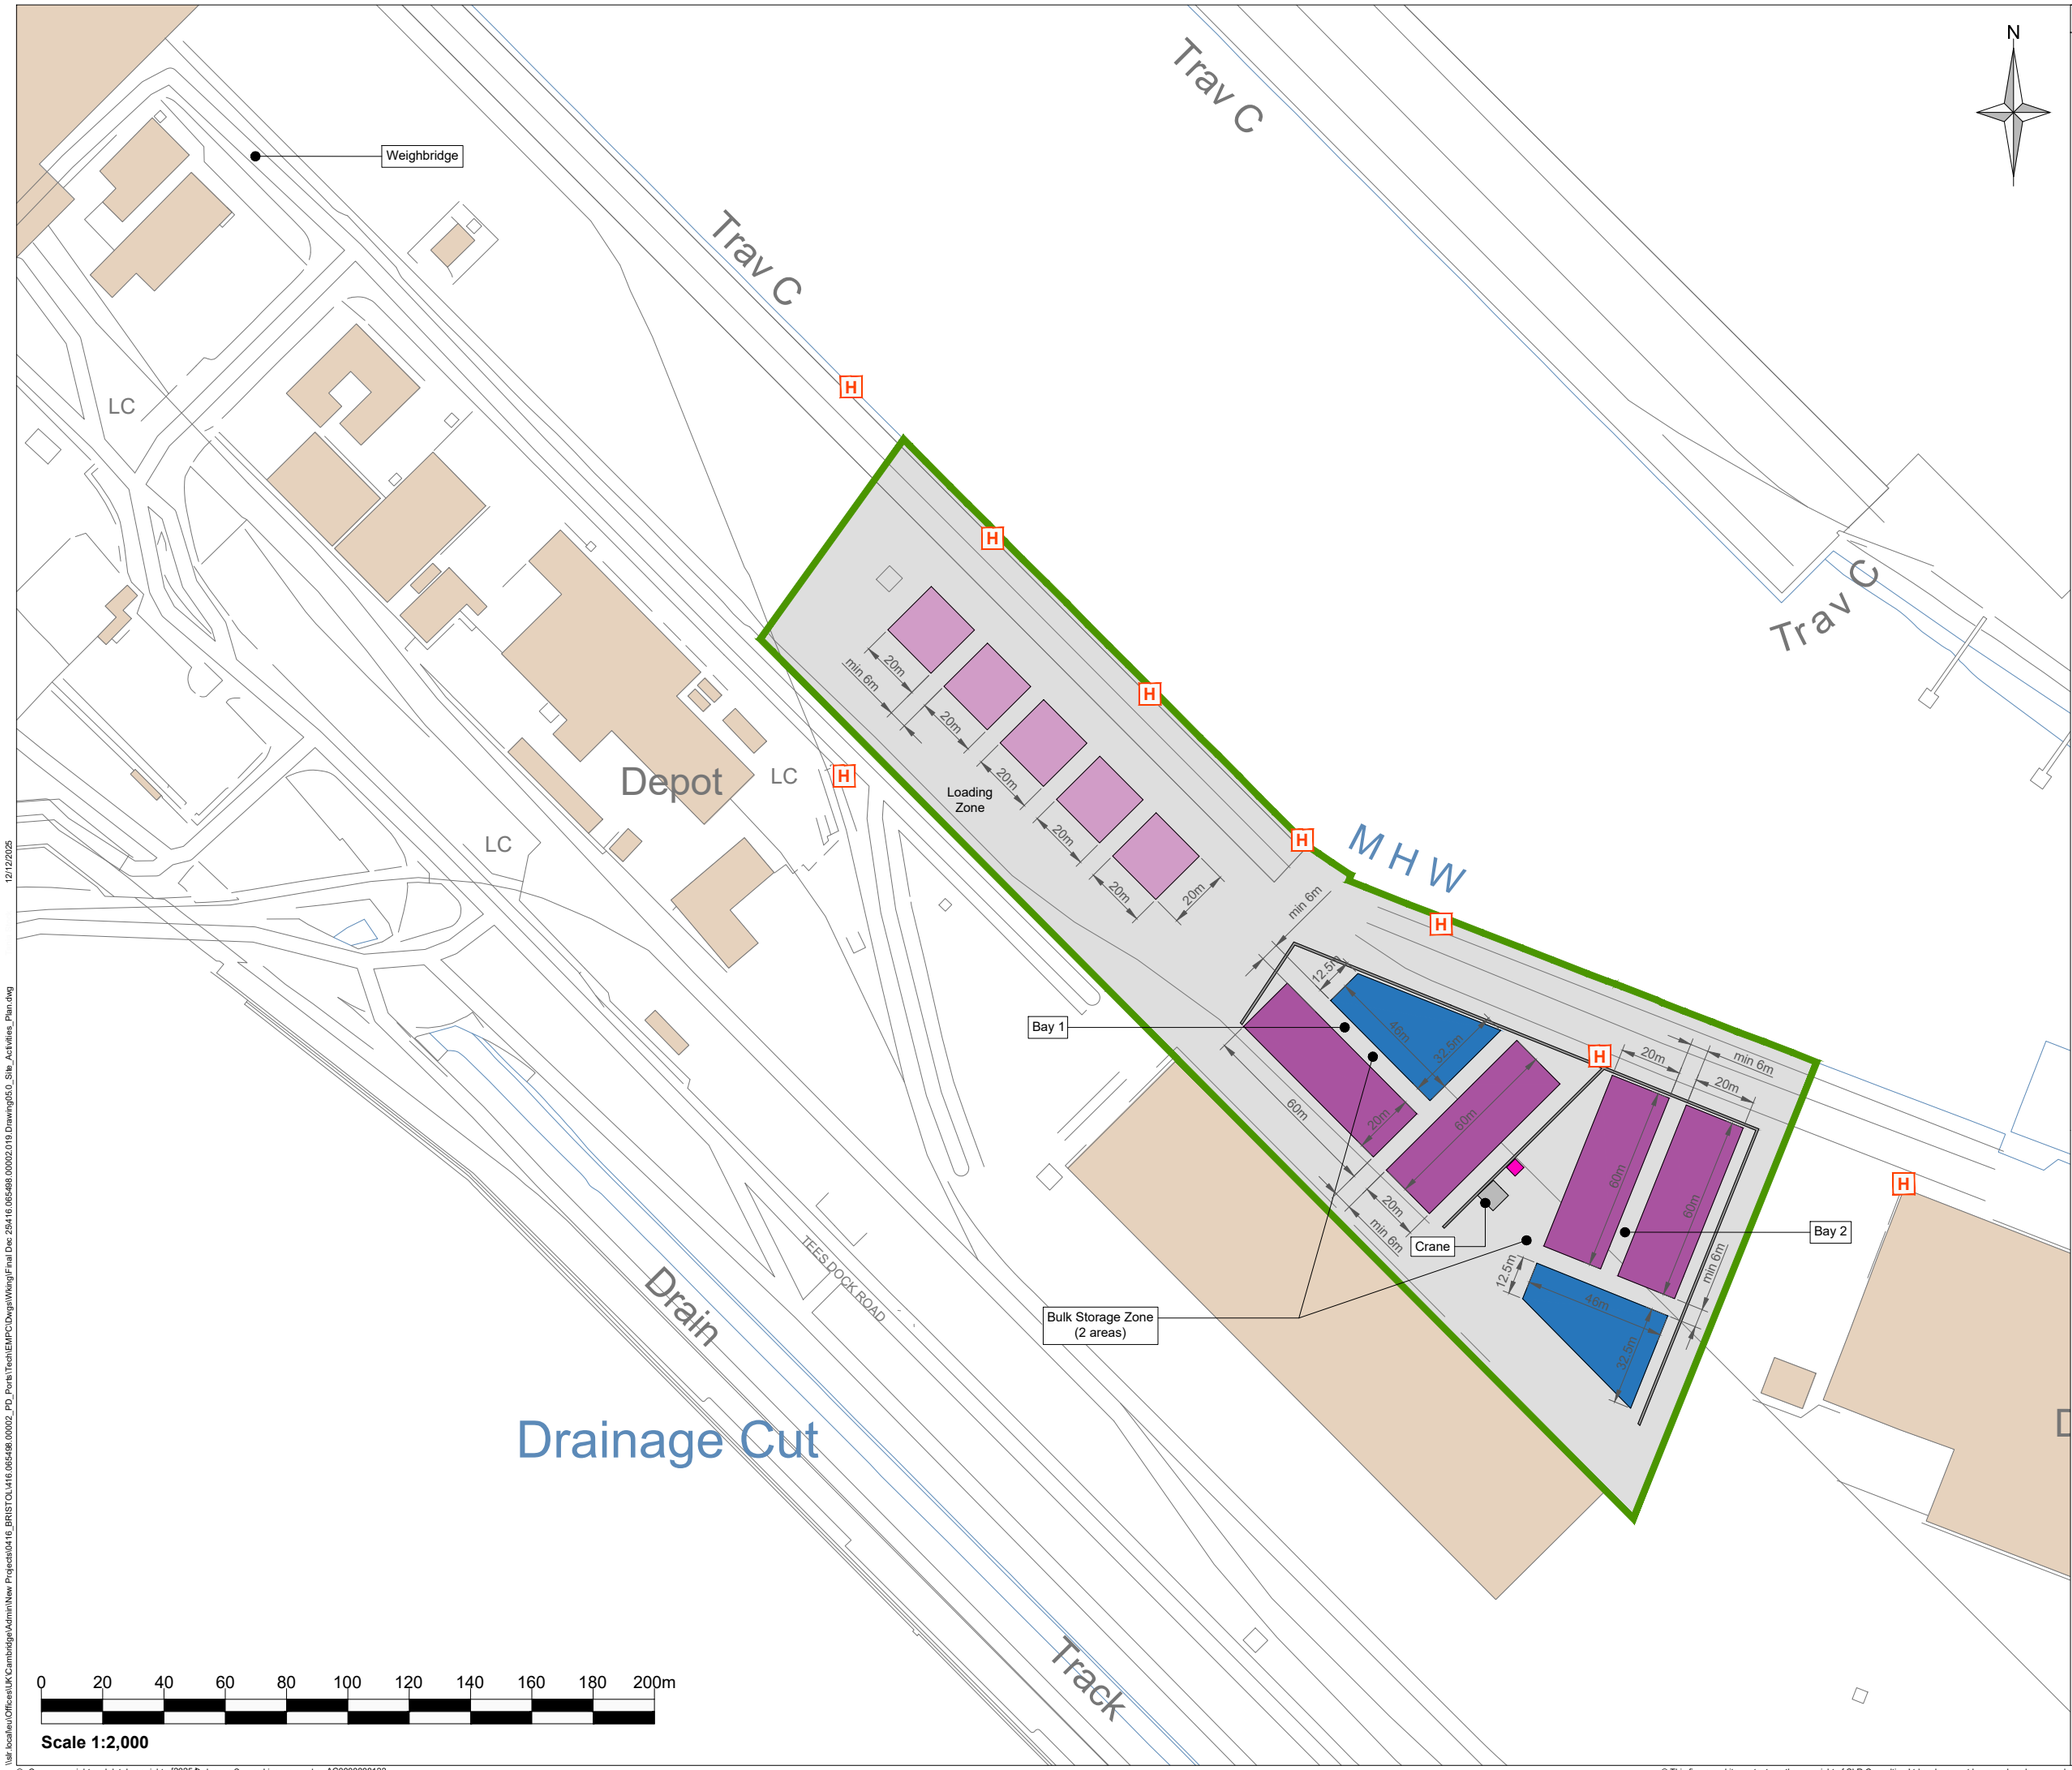

Legend:

- Environmental Permit Boundary
- Concrete Bund
- Bulk Storage Pile (maximum 60m x 20m x 8m)
- Loading Storage Pile (maximum 20m x 20m x 6m)
- Fire Quarantine Area
- Waste Quarantine Container
- Hydrant

Rev	Amendments	Date	By	Chk	Auth

SLR

www.slrconsulting.com

Client
PD Ports Limited

Project
PD Teesport
Environmental Permit Application

Figure Title
Activities at the Site

Scale	SLR Project No.
1:2,000 @ A3	416.065498.00002

Designed	Drawn	Checked	Authorised
	TS	MD	SM
Date	Date	Date	Date
	Dec 2025	Dec 2025	Dec 2025

Figure Number
Drawing 05

Rev.
0

12/12/2025

\\sir.local\eu\Offices\UK\Cambridge\Admin\New Projects\0416_BRISTOL\416.065498.00002_PD_Ports\Tech\EMPC\Dwgs\Wing\Final Doc 29\416.065498.00002.019.Drawing05.0_Site_Activities_Plan.dwg

© Crown copyright and database rights [2025] Ordnance Survey Licence number AC0000808122

© This figure and its content are the copyright of SLR Consulting Ltd and may not be reproduced or amended except by prior written permission. SLR Consulting Ltd accepts no liability for any amendments made by other persons.