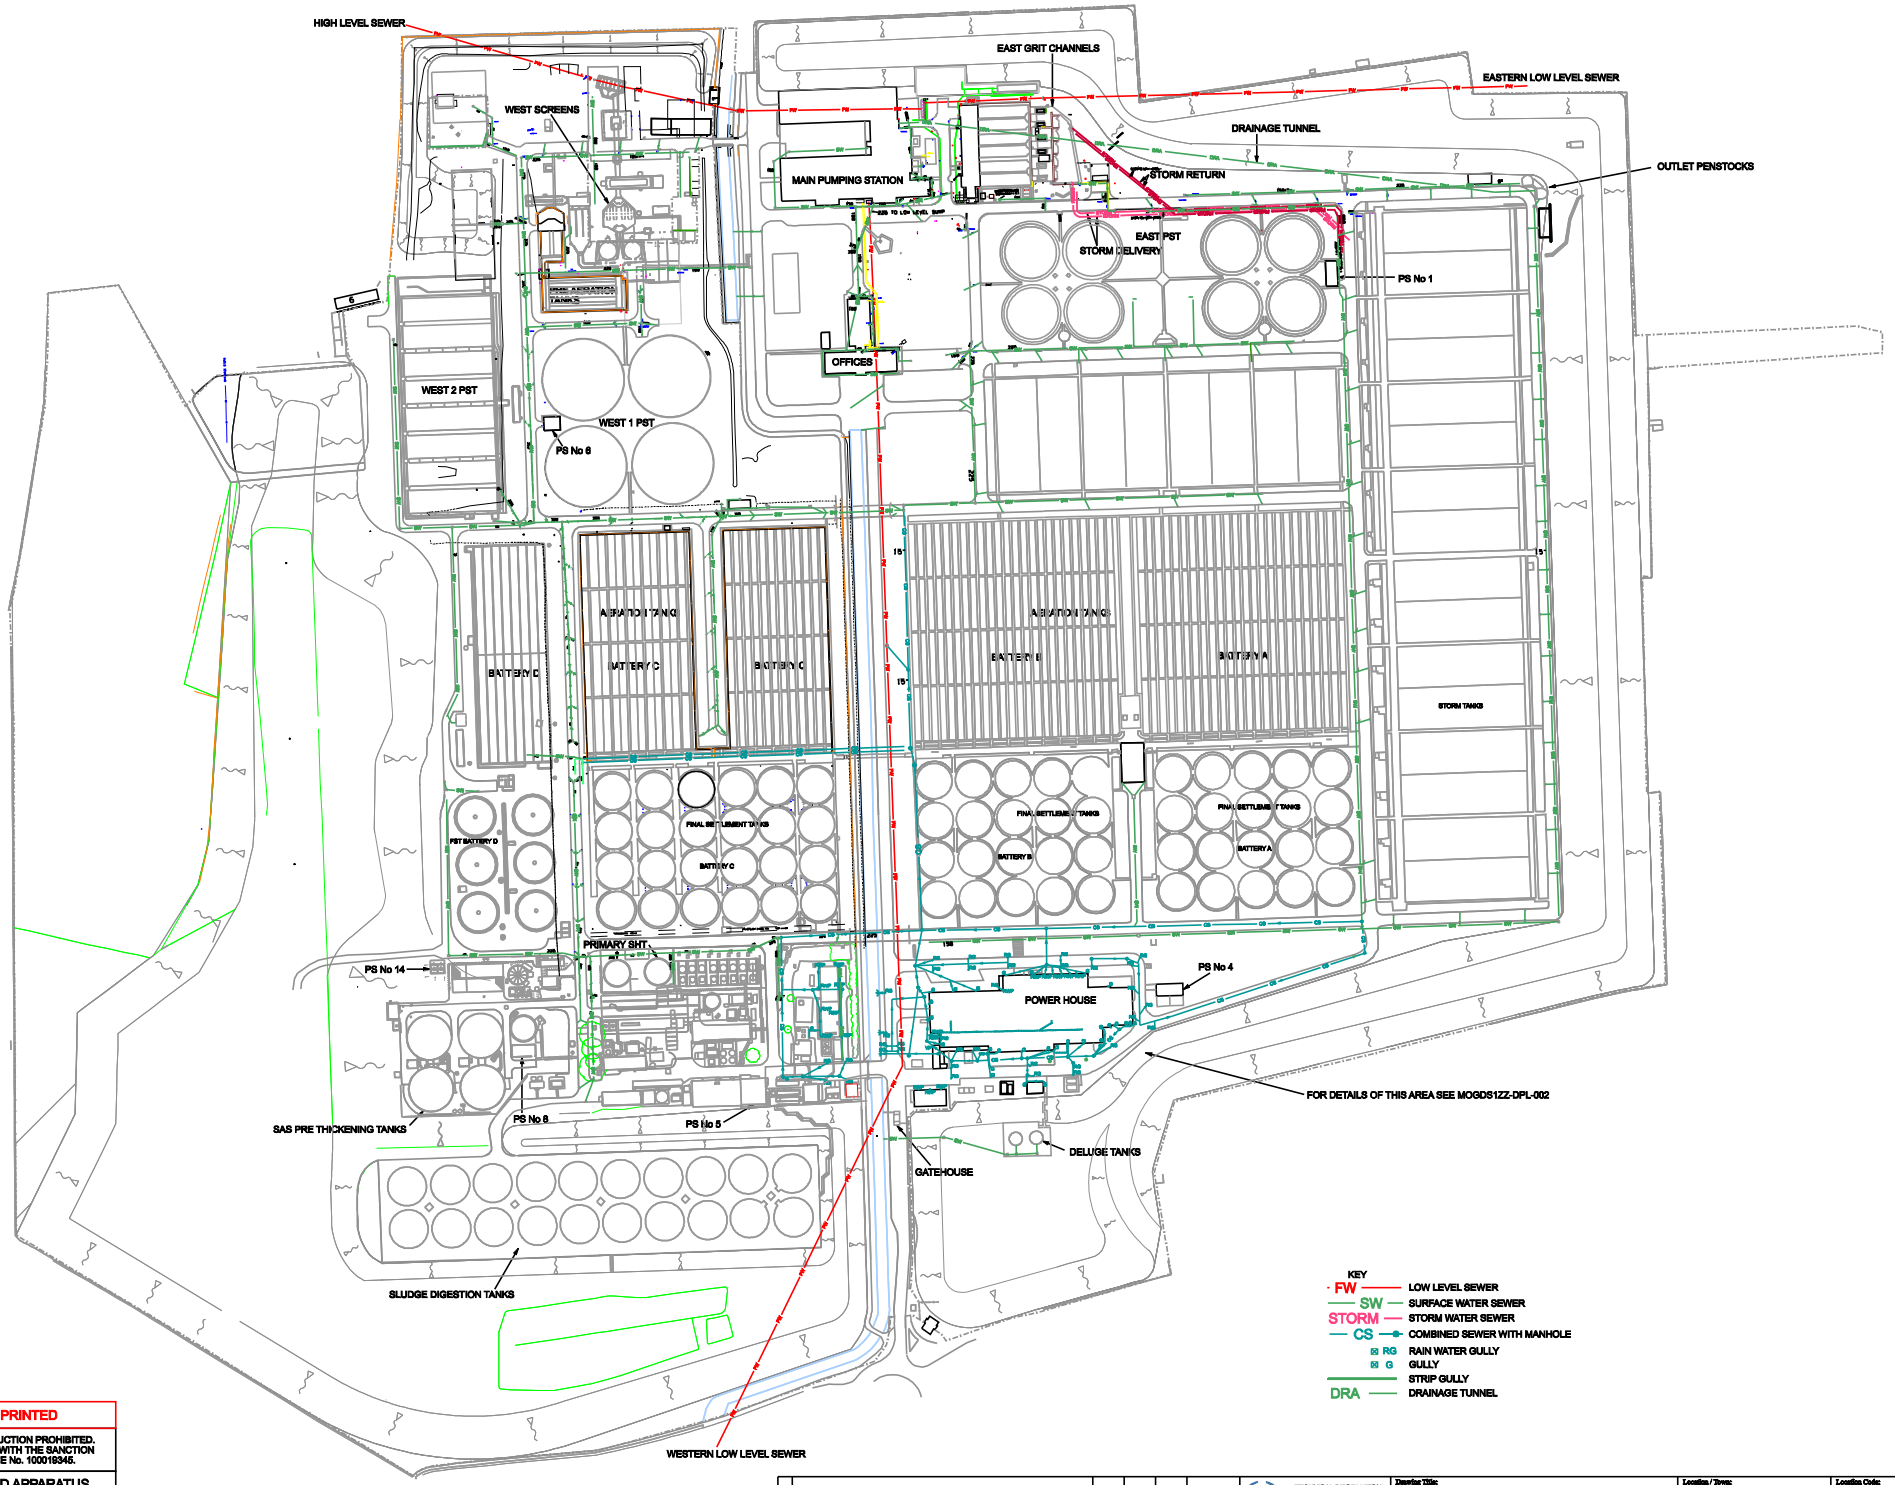

UNCONTROLLED WHEN PRINTED

© COPYRIGHT : UNAUTHORISED REPRODUCTION PROHIBITED. BASED ON THE ORDNANCE SURVEY MAP WITH THE SANCTION OF H.M. STATIONERY OFFICE - LICENCE No. 100019345.

THE LOCATION OF ALL BURIED APPARATUS NEEDS TO BE CONFIRMED BEFORE CARRYING OUT ANY WORK ON SITE

Rev	Description	Drawn	Chkd	Appd	Date
B	UPDATED TO SSC & SURVEY Z2909/9 (SITE SERVICES PLAN)	IMP	TAK	SZA	30/10/2011
A	TAKEN FROM P1175-D07-31-5, JULY 2008	IMP	TAK	TAK	07/01/2009

TECHNICAL INFORMATION
Clearwater Court
Vastern Road
Reading RG1 8DB

Drawing Title:	DRAINAGE PLAN SHEET 1 OF 2 WHOLE SITE
Location / Town:	ISLEWORTH
Location Code:	MOGDS1ZZ
OS Reference:	TQ154747
Drawing No.:	MOGDS1ZZ-DPL-001
Scale:	1:500
Sheet Size:	A1
Rev:	B

© Thames Water Utilities Ltd 2004