MOGDEN STW

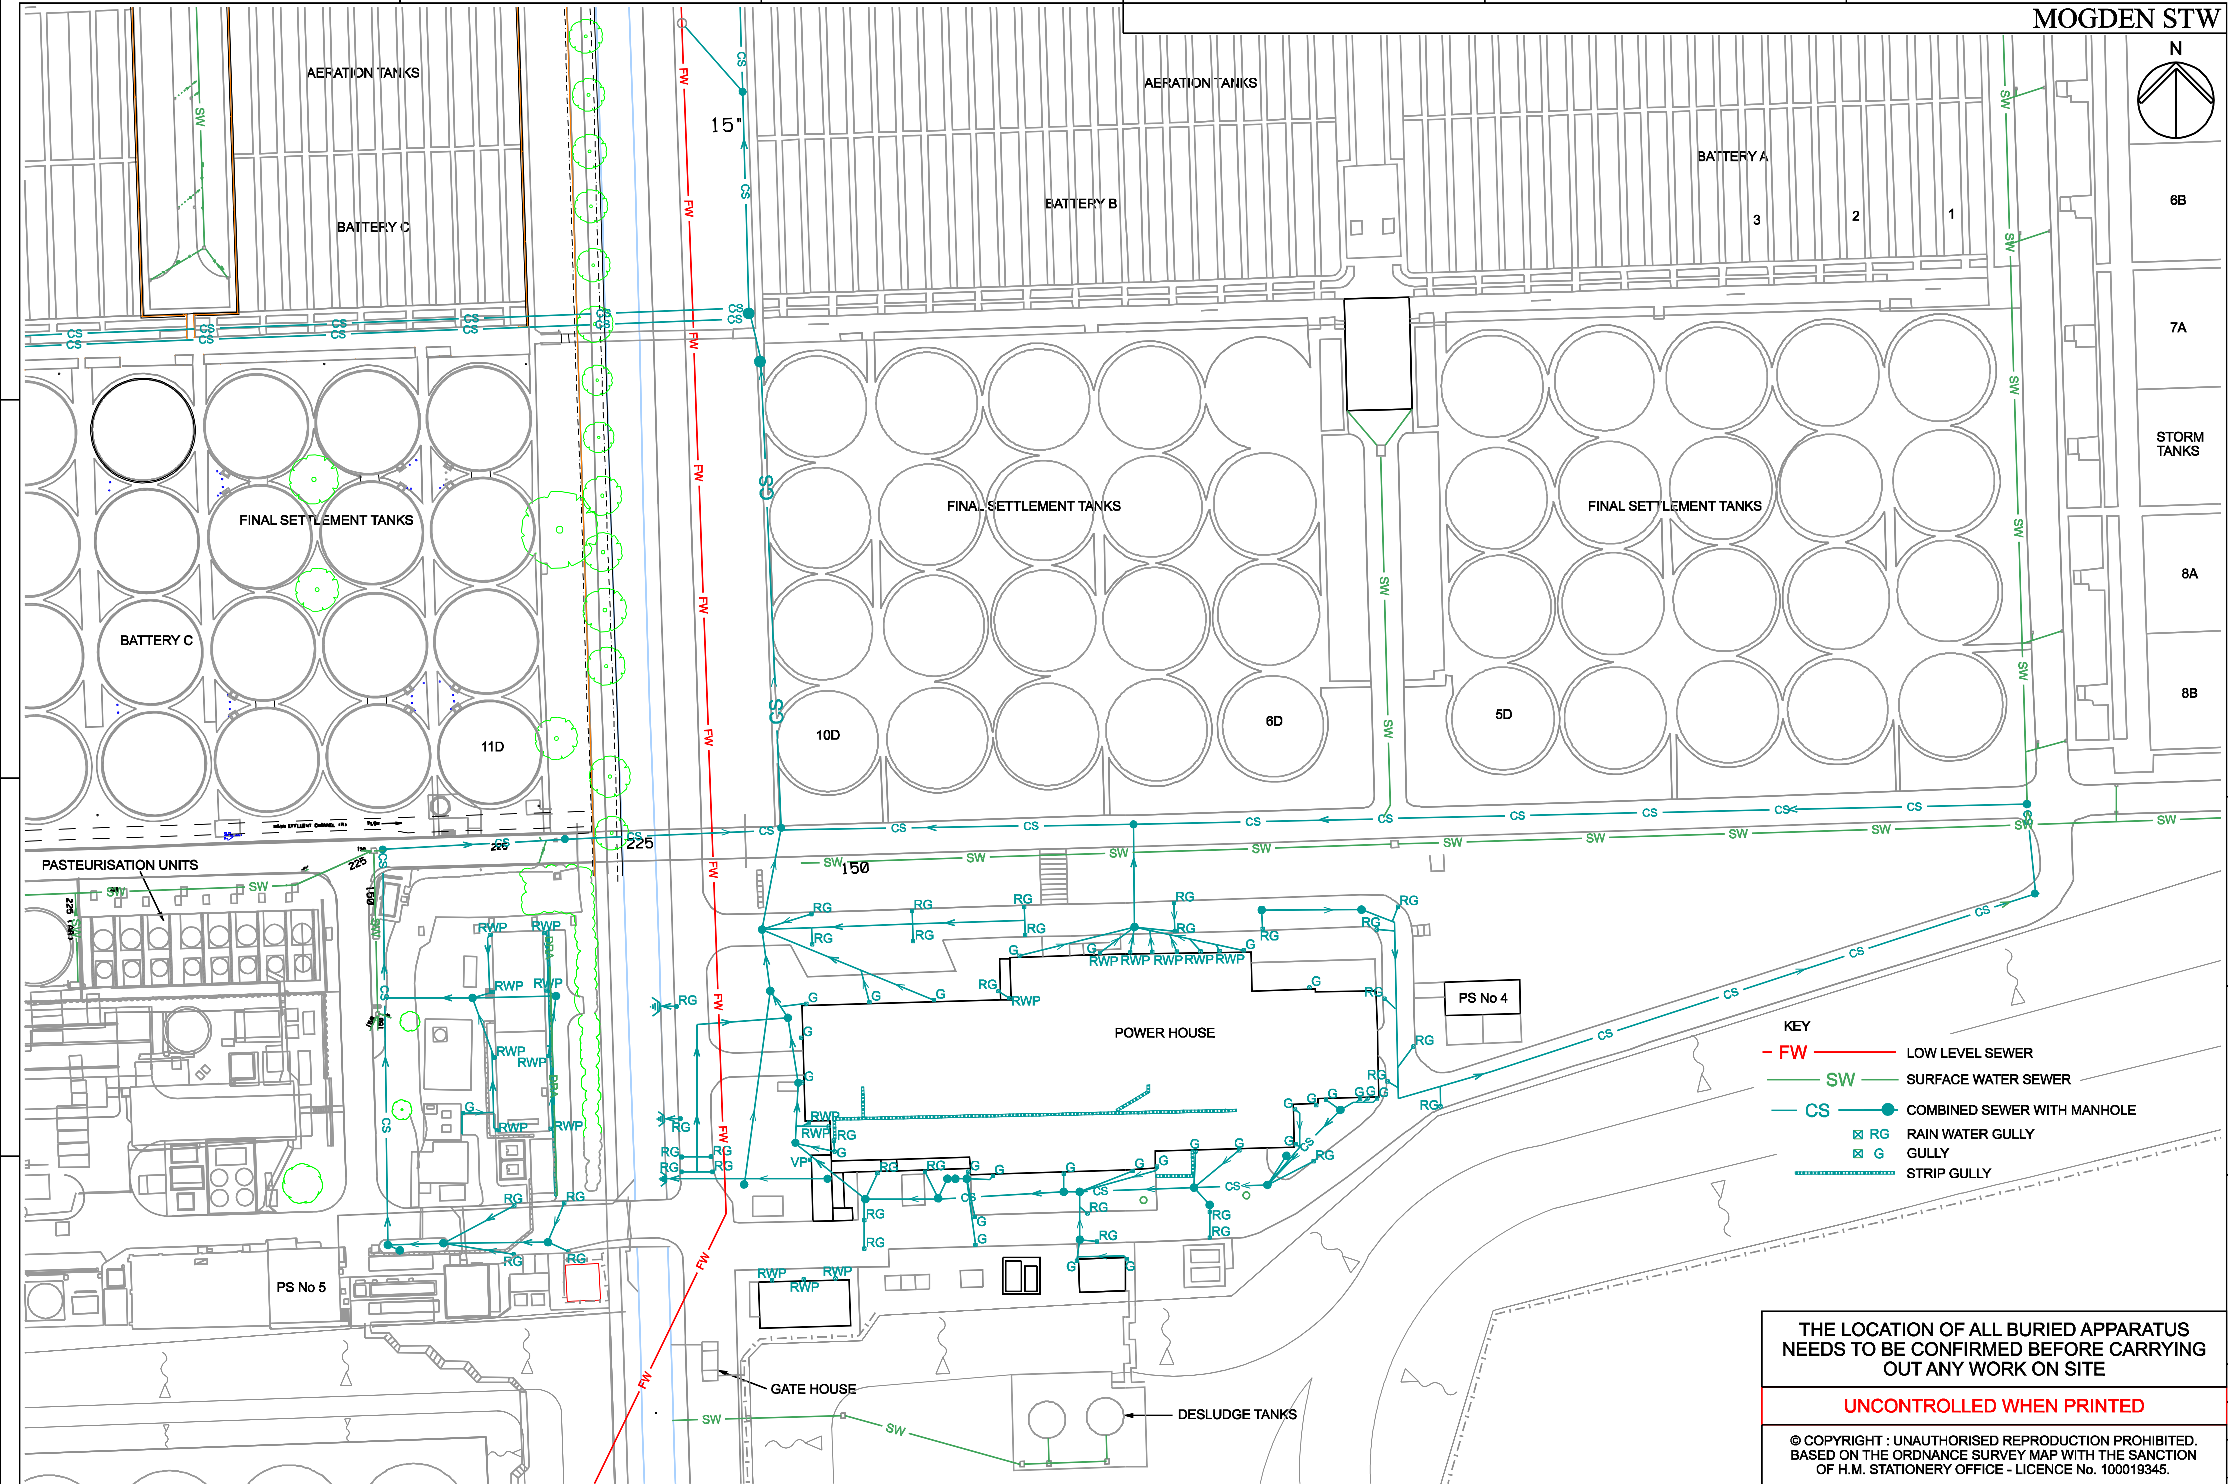

THE LOCATION OF ALL BURIED APPARATUS NEEDS TO BE CONFIRMED BEFORE CARRYING OUT ANY WORK ON SITE

UNCONTROLLED WHEN PRINTED

© COPYRIGHT : UNAUTHORISED REPRODUCTION PROHIBITED. BASED ON THE ORDNANCE SURVEY MAP WITH THE SANCTION OF H.M. STATIONERY OFFICE - LICENCE No. 100019345.

Iss	Description	Drawn	Chkd	Appd	Date
B	UPDATED TO OLD SSC	IMP	TAK	SZA	30/10/2011
A	TAKEN FROM P1175-D07-31-5, JULY 2008	IMP	TAK	TAK	07/01/2009

Thames Water
TECHNICAL INFORMATION
Clearwater Court
Vastern Road
Reading RG1 8DB

Drawing Title: DRAINAGE PLAN SHEET 2 OF 2

Location / Town:	Location Code:	OS Reference:	
ISLEWORTH	MOGDS1ZZ	TQ154747	
Drawing No.: MOGDS1ZZ-DPL-002	Scale: 1:750	Sheet Size: A2	Rev: B

© Thames Water Utilities Ltd 2004