HS2 Asset ID: HS2-000026Q53 | Suitability: S3

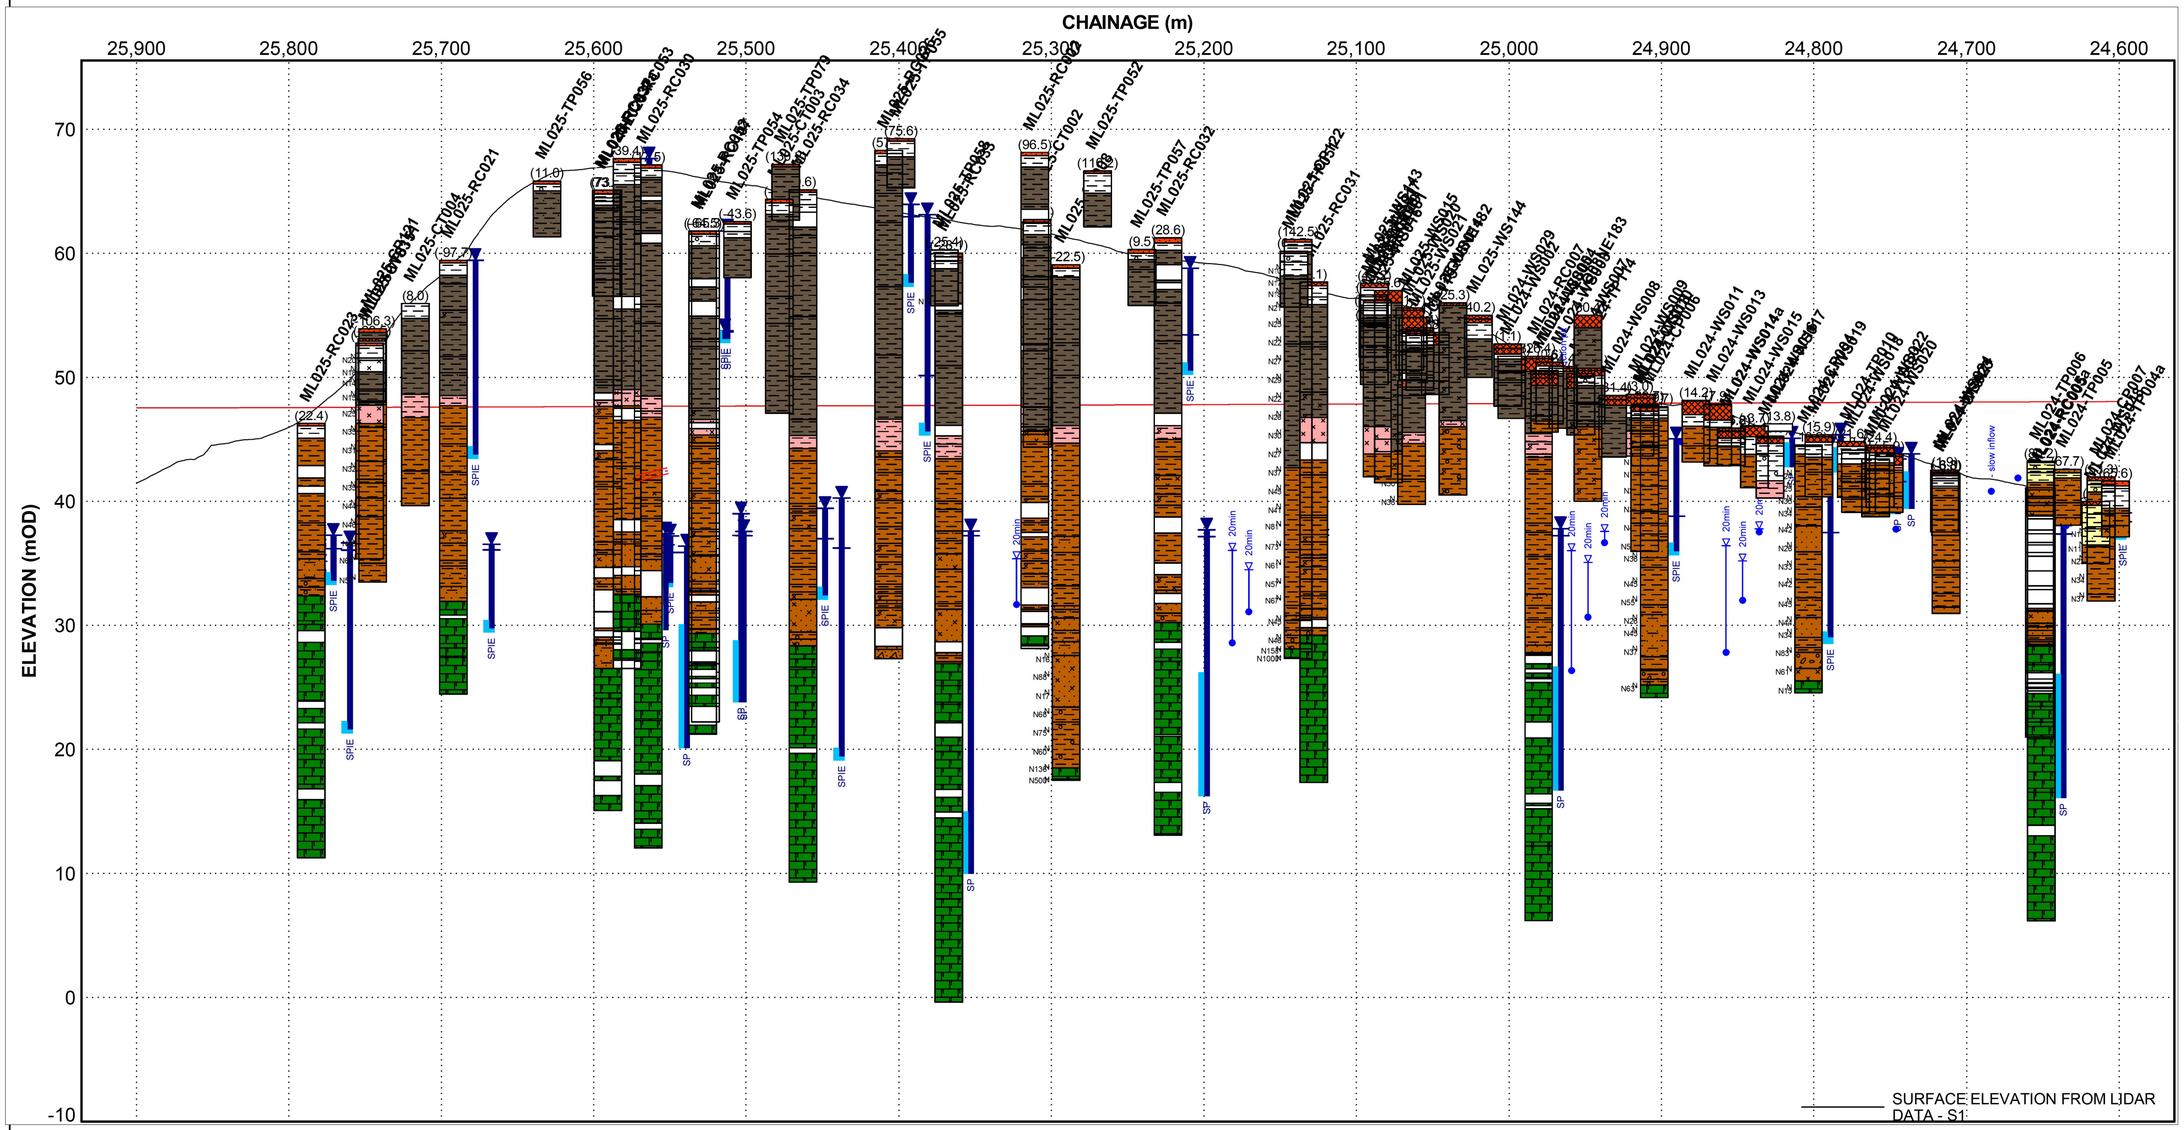

1 / A1 Section B1 CUSTOM 1:2000

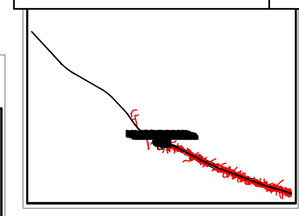

Legend

Top of rail

Existing topography

Colour Legend

- Alluvium [ALV]
- Made Ground [MG]
- London Clay Formation [LC]
- Harwich Formation [HAR]
- Lambeth Group [LMG]
- Chalk [CHK]

Materials

- Topsoil
- Clay
- Sandy clay
- Sand
- Gravel
- Silt
- Chalk
- Gravelly clay
- Gravelly silt
- Sandy silt
- Gravelly sand
- Clayey silt
- Pyroclastic volcanic ash
- Cobbly gravel
- Clayey sand
- Clayey gravel
- Sandy gravelly clay
- Fill (made ground)
- Silt sand
- Silty sandy clay
- Silty clay
- Silty gravelly sand

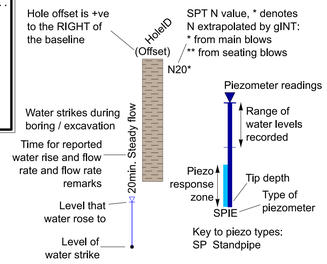

NOT FOR CONSTRUCTION

Rev	Description	Drawn	Checked	Con App	HS2 App
P01	RNSP_Eastern Mound WP Submission	RS 29/04/20	EW 29/04/20		
P02	RNSP_Eastern Mound WP Final Re-Sub	RS 27/07/20	TS 28/07/20		
C01	RNSP_Eastern Mound WP Final Re-Sub	RS 27/07/20	TS 28/07/20	FU 13/08/20	
P03	RNSP_WP Final Re-Submission B	PK 10/02/21	GB 10/02/21	--- ---	

HS2 accepts no responsibility for any circumstances which arise from the reproduction of this document after alteration, amendment or abbreviation or if it is issued in part or issued incompletely in any way.

© Crown Copyright and database right 2018. All rights reserved. Ordnance Survey Licence number 100049190

© Crown Copyright material is reproduced with the permission of Land Registry under delegated authority from the Controller of HMSO.

This material was last updated on 2018 and may not be copied, distributed, sold or published without the formal permission of Land Registry. Only an official copy of a title plan or register obtained from the Land Registry may be used for legal or other official purposes.

Scale with caution as distortion can occur.

Legends/Notes:

G1. All dimensions are in millimetres unless noted otherwise.
G2. All levels are in metres relative to OD (Ordnance Datum, Newlyn) unless noted otherwise.
G3. Chainages are expressed in metres and measured from Euston Station.
G4. Global coordinates are indicated by Eastings (E) and Northings (N) to the project snake grid.
G5. All angles are in degrees (0°360°) unless noted otherwise.
G6. Dimensions are not to be scaled from the drawing.

HS2

Registered in England Registration No. 06791686
Registered office: 2 Snow Hill, Queensway, Birmingham, B4 6GA

OFFICIAL

Creator/Originator: SCS JV - Design House

Zone: Ruislip Sustainable Placements

Design Stage: Detailed Design

Drawing Title: Ruislip Sustainable Placements-Northern Landfill Permit Application Geological cross section through Copthal

Project/Contract: HS2-MWCC SCS Sector S2

Discipline/Function: Landscaping

Drawn	Checked	Approved
P Kluz	G.Berhane	C.Gomez

Date	Scale	Size
10/02/21	AS SHOWN	A1

Drawing No.: 1MC04-SCJ_SDH-LS-DSE-SS05_SL07-712025

Rev.: P03