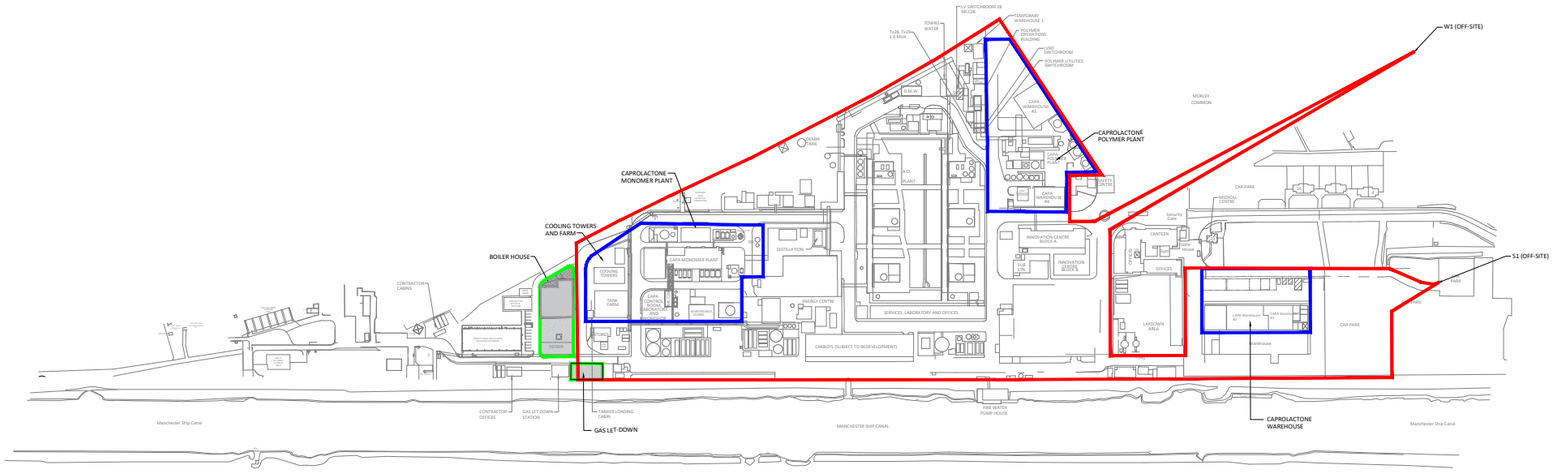

0 50 100 150 200m 300 400 500

Metres 1:5000

ALL INFORMATION ON THIS DRAWING IS INDICATIVE ONLY, AND MAY BE SUBJECT TO FURTHER DESIGN DEVELOPMENT.

DO NOT SCALE

LEGEND

- SOLVAY BOUNDARY
- INGEVITY BOUNDARY
- BOUNDARY EXTENSION
- HARD STANDING
- CONCRETE SLAB - BOILER HOUSE
- PAVING

REV.	DETAILS OF REVISION	DRAWN	CHKD	APR	DATE
R2.0	PRELIMINARY	EMC	DTW	SN	23.05.23
R1.0	PRELIMINARY	AO1	DTW	SN	04.08.22

FICHTNER
CONSULTING ENGINEERS LIMITED

Kingsgate, Wellington Road North,
Stockport, Cheshire, SK4 1LW, UK
Tel: 0161 476 0032
Website: www.fichtner.co.uk

CLIENT: INGEVITY

SITE: WARRINGTON FACILITY

PROJECT: EP APPLICATION

TITLE: INSTALLATION BOUNDARY EXTENSION

DRAWING STATUS:	PRELIMINARY	
DRAWN BY:	AO1	DATE: 04.08.22
CHECKED BY:	DTW	DATE: 04.08.22
APPROVED BY:	SN	DATE: 04.08.22
FILENAME:	S3656-8310-0002AO1 INSTALLATION BOUNDARY EXTENSION R2.0	
OFFICE OF ISSUE:	STOCKPORT	
SHEET SIZE:	A3	SCALE: 1:5000

DRAWING No.: S3656-8310-0002 Sheet 1 Of 1

REVISION: R2.0

© Crown copyright Ordnance Survey. Licence No. 100019980