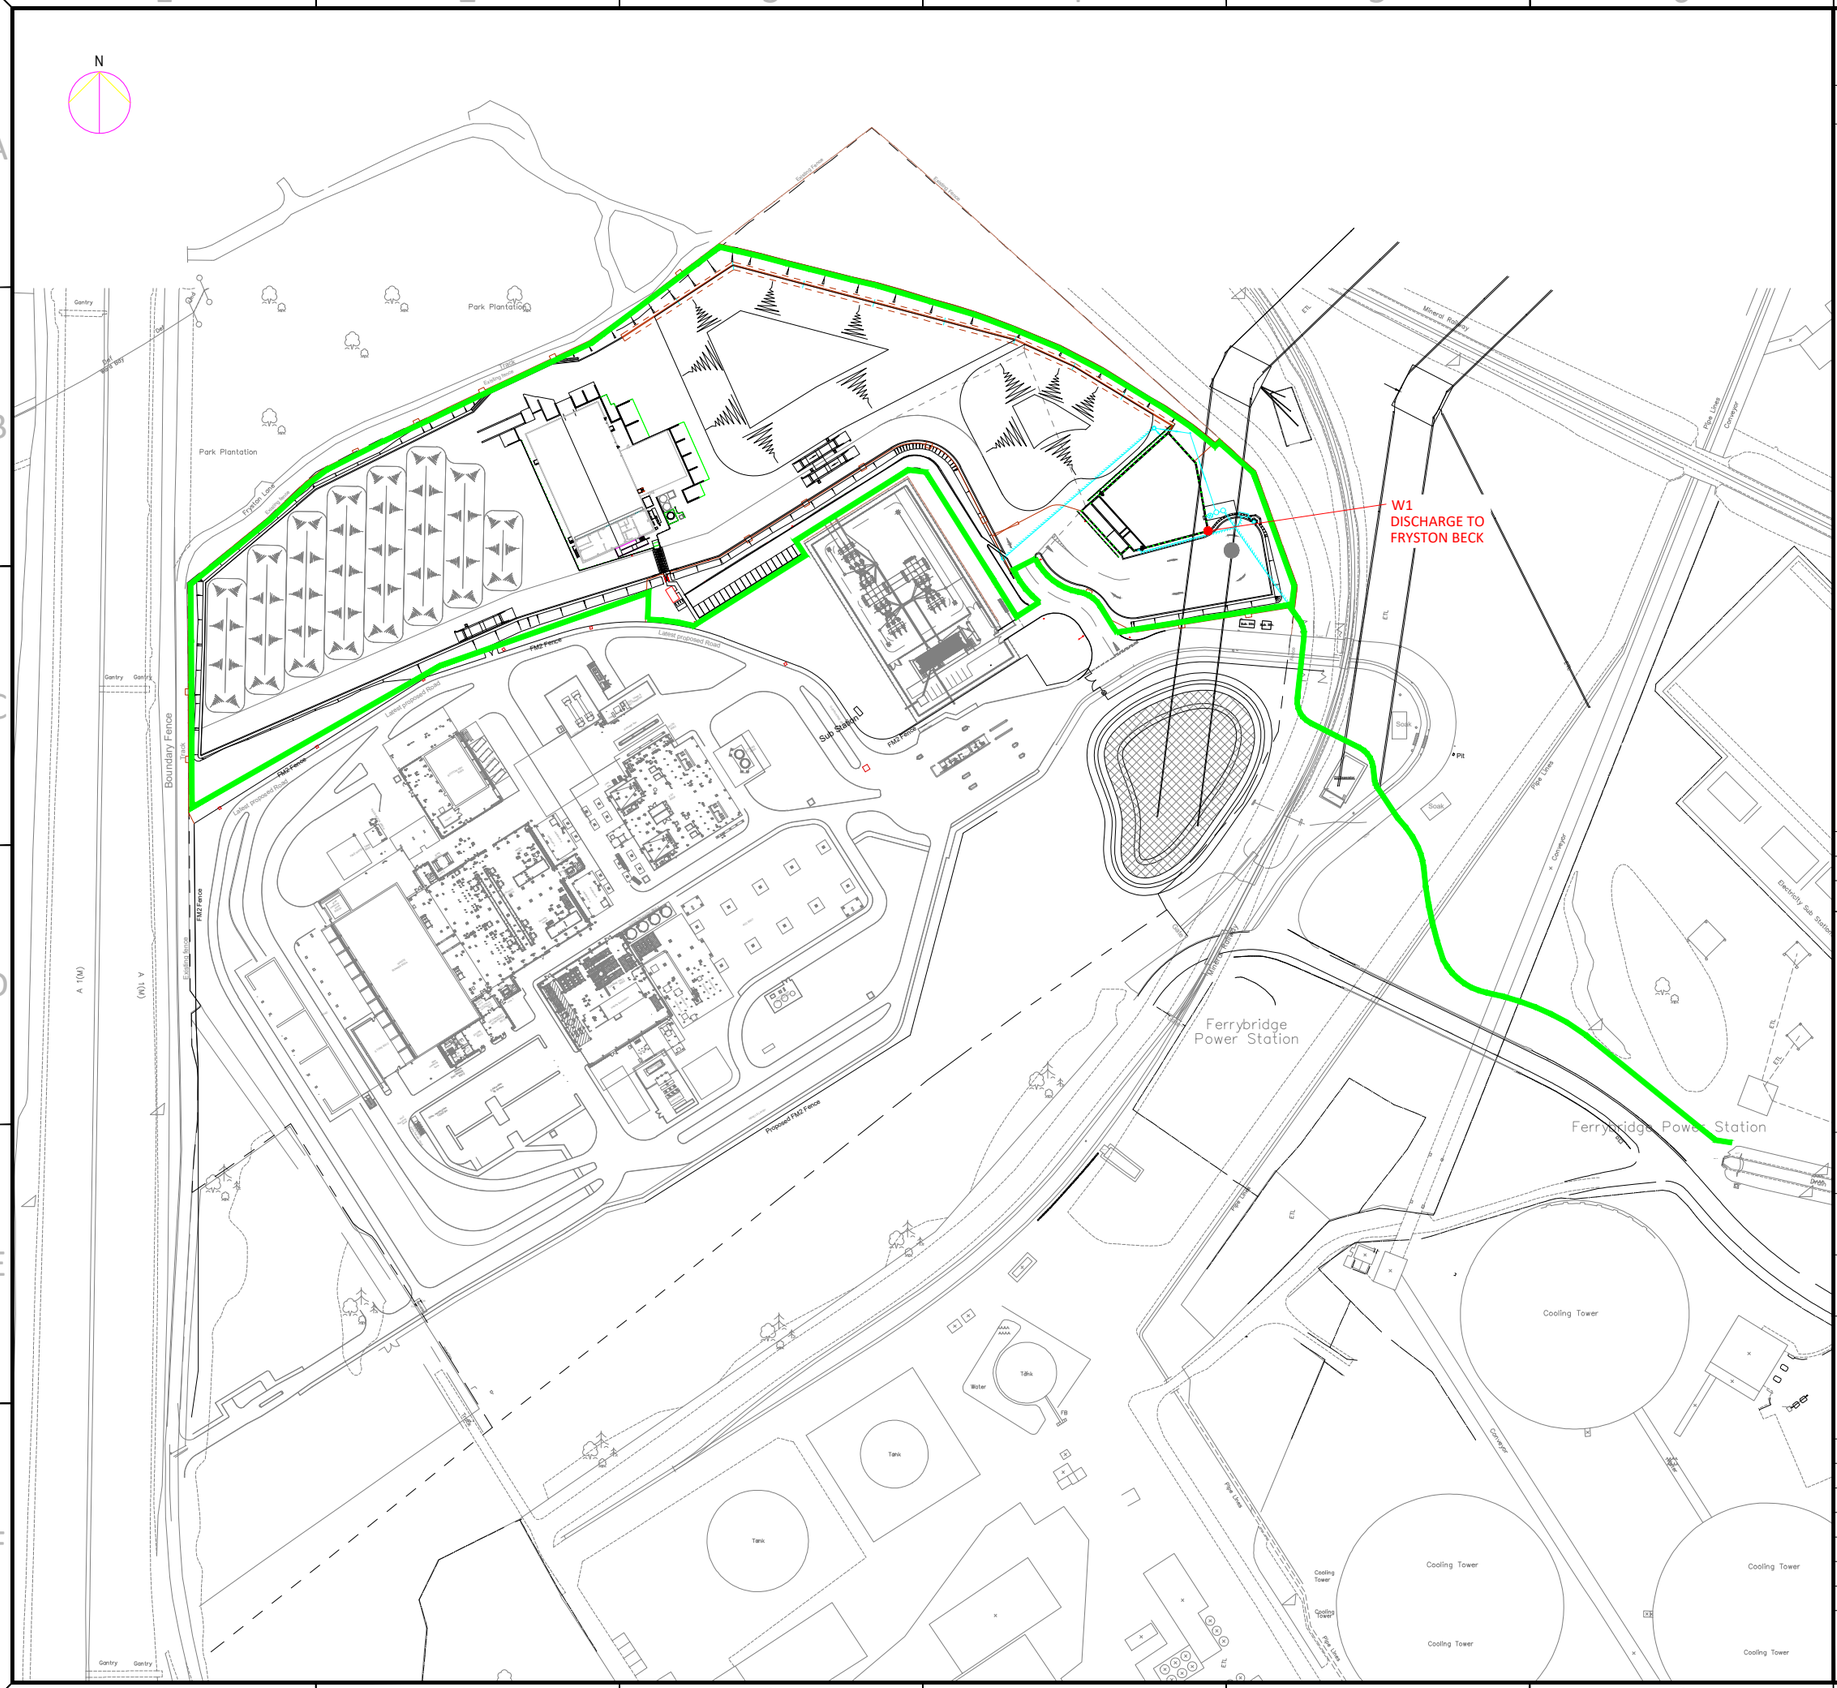

ALL INFORMATION ON THIS DRAWING
IS INDICATIVE ONLY, AND MAY BE SUBJECT TO
FURTHER DESIGN DEVELOPMENT.

DO NOT SCALE

NOTES:

INSTALLATION BOUNDARY

REV.	DETAILS OF REVISION	DRAWN	CHKD	APR	DATE
2.0	PRELIMINARY	AO1	DTW	ACM	22.04.25
1.0	PRELIMINARY	DTW	AO1	ACM	06.08.24

FICHTNER
CONSULTING ENGINEERS LIMITED

Kingsgate, Wellington Road North,
Stockport, Cheshire, SK4 1LW, UK
Tel: 0161 476 0032
Website: www.fichtner.co.uk

CLIENT:
BLUE PHOENIX LIMITED

SITE:
FERRYBRIDGE

PROJECT:
FERRYBRIDGE IBA FACILITY

TITLE:
INSTALLATION BOUNDARY

DRAWING STATUS:	PRELIMINARY	
DRAWN BY:	DTW	DATE: 06.08.24
CHECKED BY:	AO1	DATE: 06.08.24
APPROVED BY:	ACM	DATE: 06.08.24
FILENAME:	UF00050-8310-0001DW INSTALLATION BOUNDARY R2.0	
OFFICE OF ISSUE:	STOCKPORT	
SHEET SIZE:	A3	SCALE: 1:2500

DRAWING No.: 00050-8310-0001 Sheet 1 Of 1

REVISION: R2.0