| DO NOT SCALE | ALL DIMENSIONS IN MILLIMETRES UNLESS OTHERWISE STATED | IF IN DOUBT ASK |
|---|---|---|

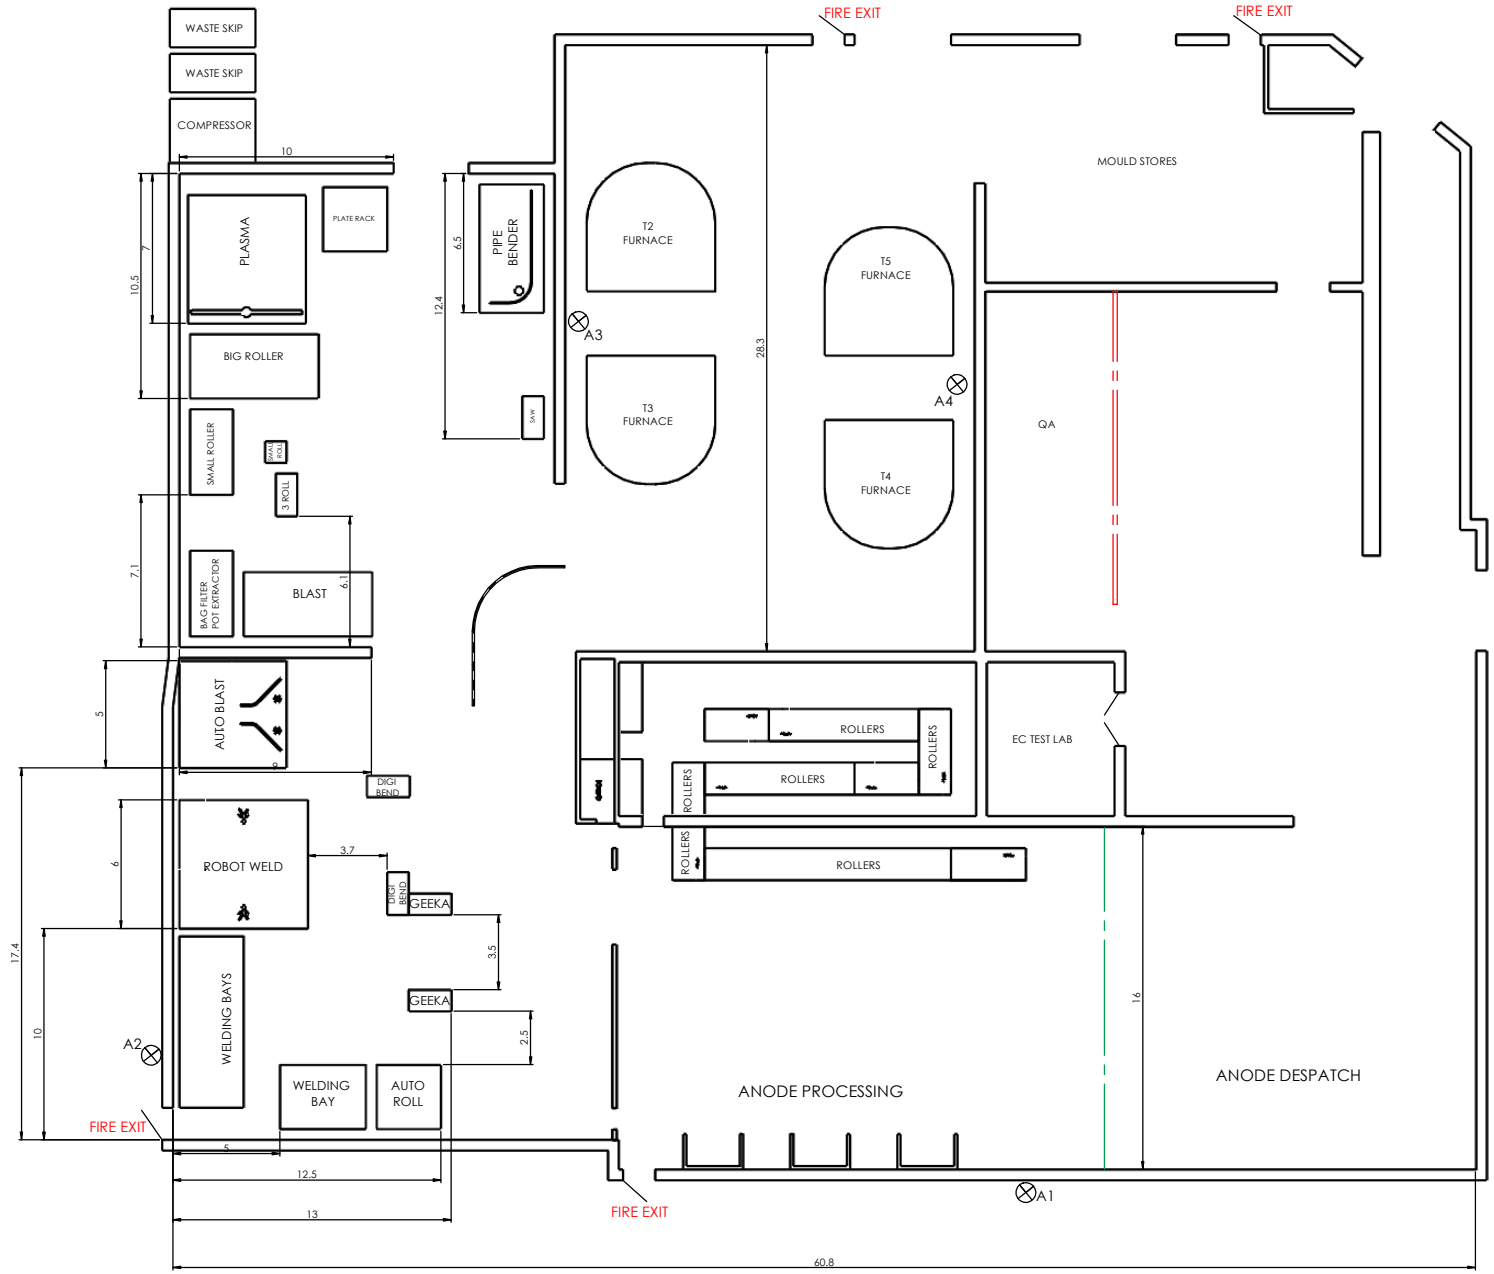


| | | | | | | | | | | | | | |
|---|---|---|---|---|---|---|---|---|---|---|---|---|---|
| DRAWN | SB | | DATE | REV | REVISION | DRN | APP | DATE | REV | REVISION | DRN | APP | TITLE |
| DATE | 07/11/18 | | | | | | | | | | | | |
| SCALE | 1:500 @ A1 | | | | | | | | | | | | |
| CHECKED | NM | | 07/11/18 | 01 | FIRST ISSUE | SB | NM | | | | | | |
| DATE | 07/11/18 | GENERAL TOLERANCES UNLESS OTHERWISE STATED | THIS DRAWING IS COPYRIGHT/DESIGN RIGHT AND MAY NOT BE REPRODUCED WITHOUT WRITTEN PERMISSION | | | | | | | | | | |

DRG No. IMP/EPR/APP SITE PLAN NOV 18

REV No. 01

PROJECT REF:-

Corrosion IMPALLOY Control

E.sales@impalloy.com ,www.impalloy.com
Phone: 01922 714400, Fax: 01922 714411

Impalloy Limited,
Willenhall Lane,
Bloxwich,
Walsall,
West Midlands,
WS3 2XN