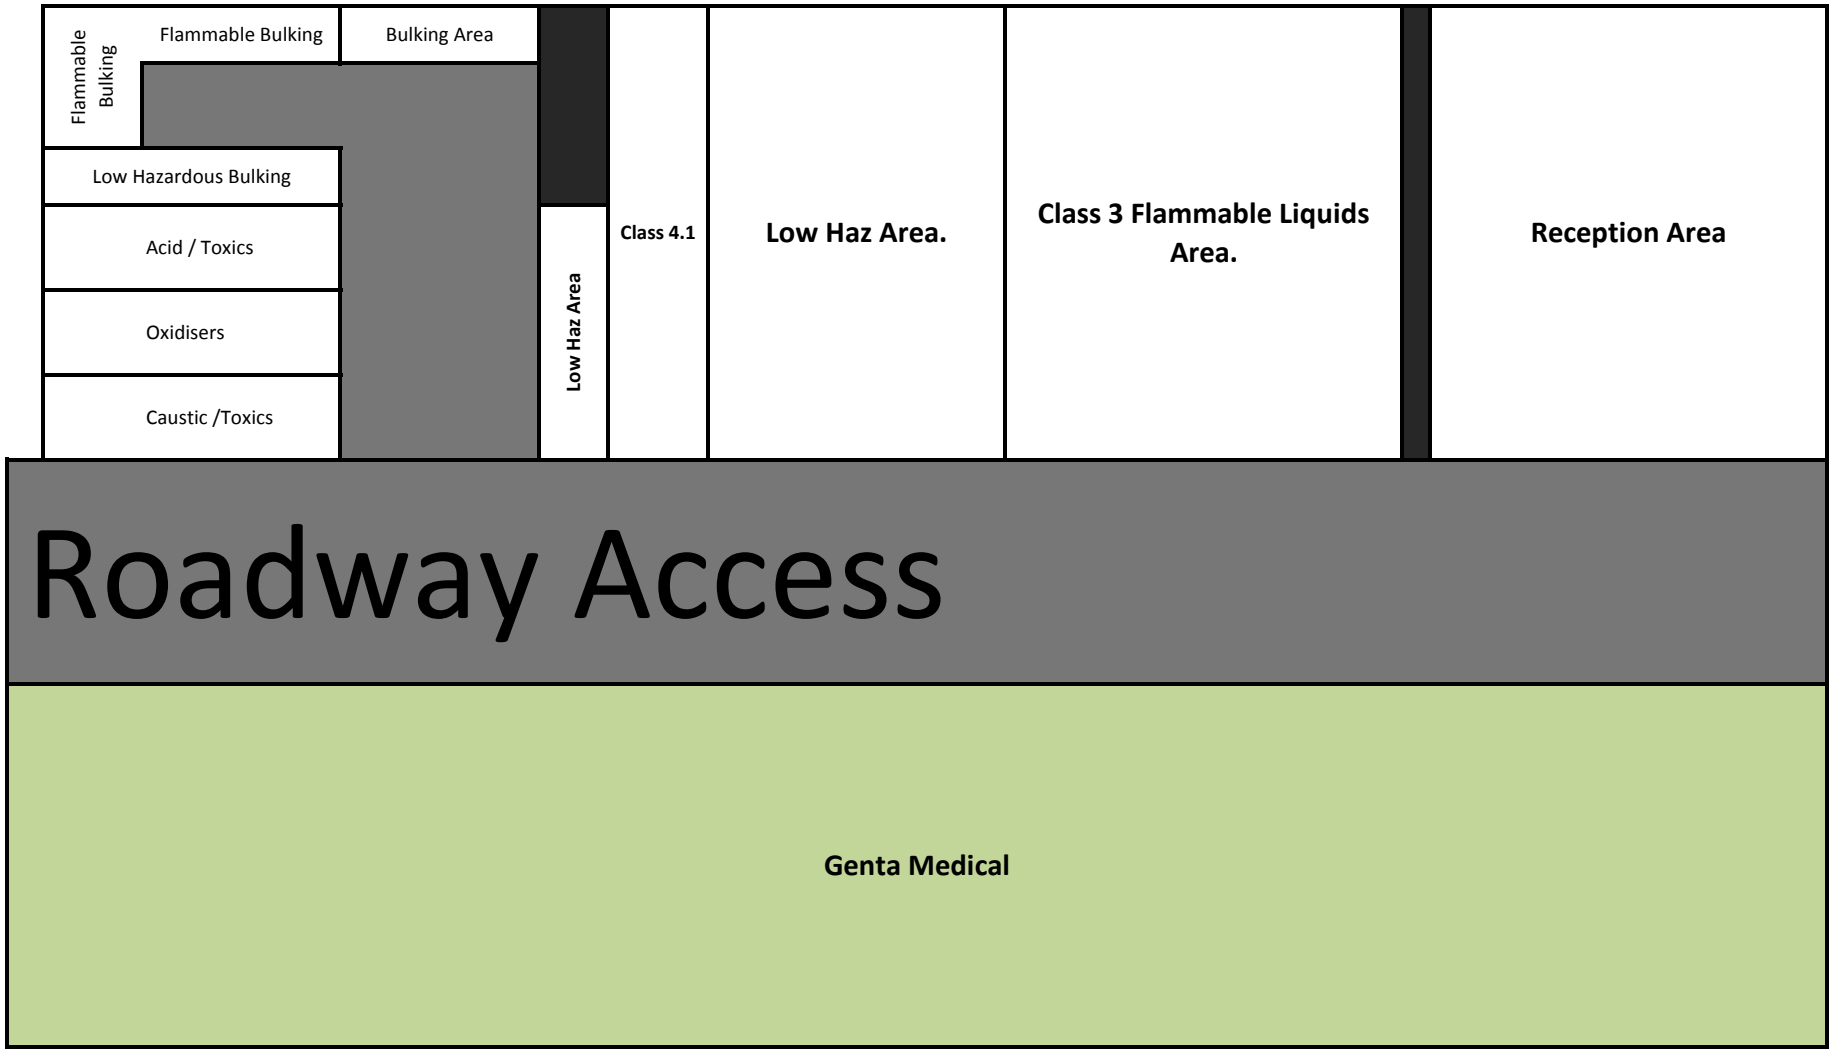LSS TRANSFER STATION WASTE BAY PLAN