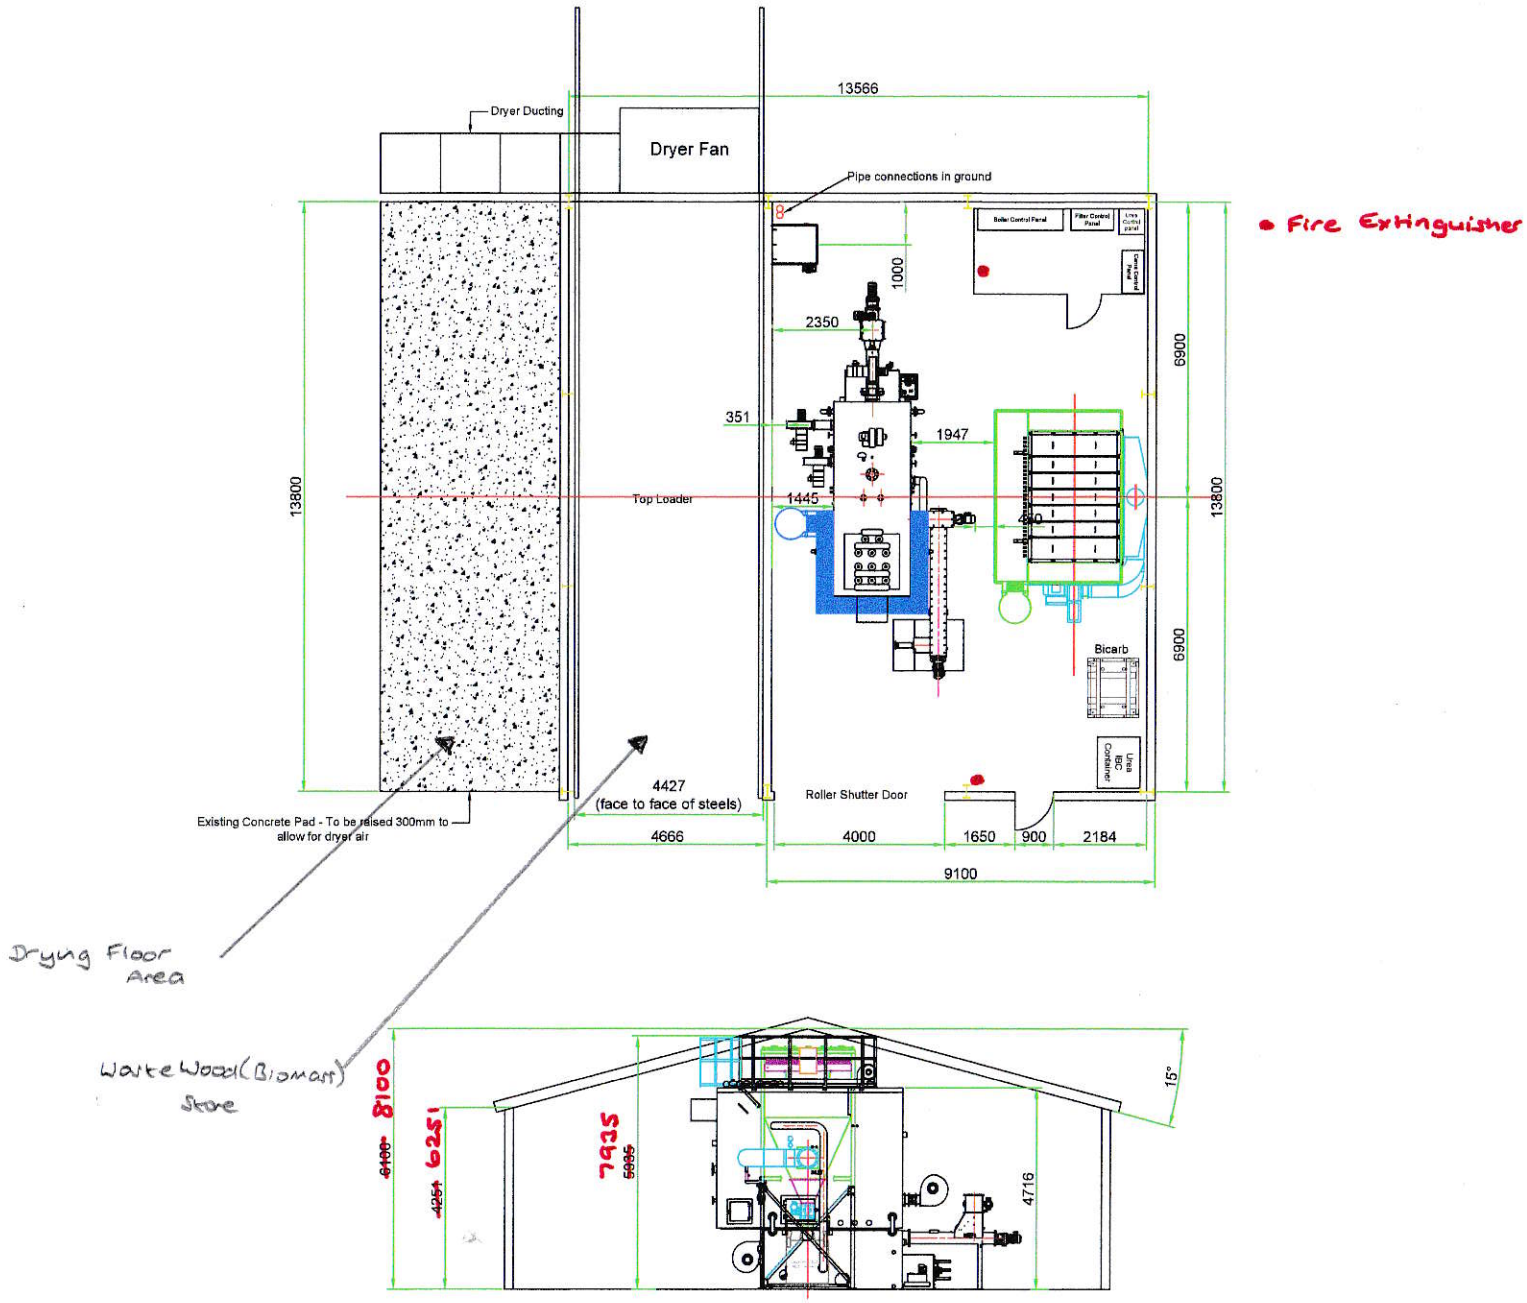

Notes

All measurements in mm

ECOTEC

Orchard Street,
Worcester,
WR5 2DW
Tel: 01905 761690

Project:	
EBCO Melbourne	
Drawing No:	Rev
000-00	B
Drawing Title:	
Plant Room GA	
Drawing Type	
Preliminary	
Created By	Date
G.L	22/06/21
Checked By	Date
Approved By	Date