MAP REFERRED TO IN THE ENVIRONMENT AGENCY (OXFORD FLOOD ALLEVIATION SCHEME) (FOOTPATH 352/1 DEVIL'S BACKBONE) ACQUISITION EXTINGUISHMENT ORDER 2023

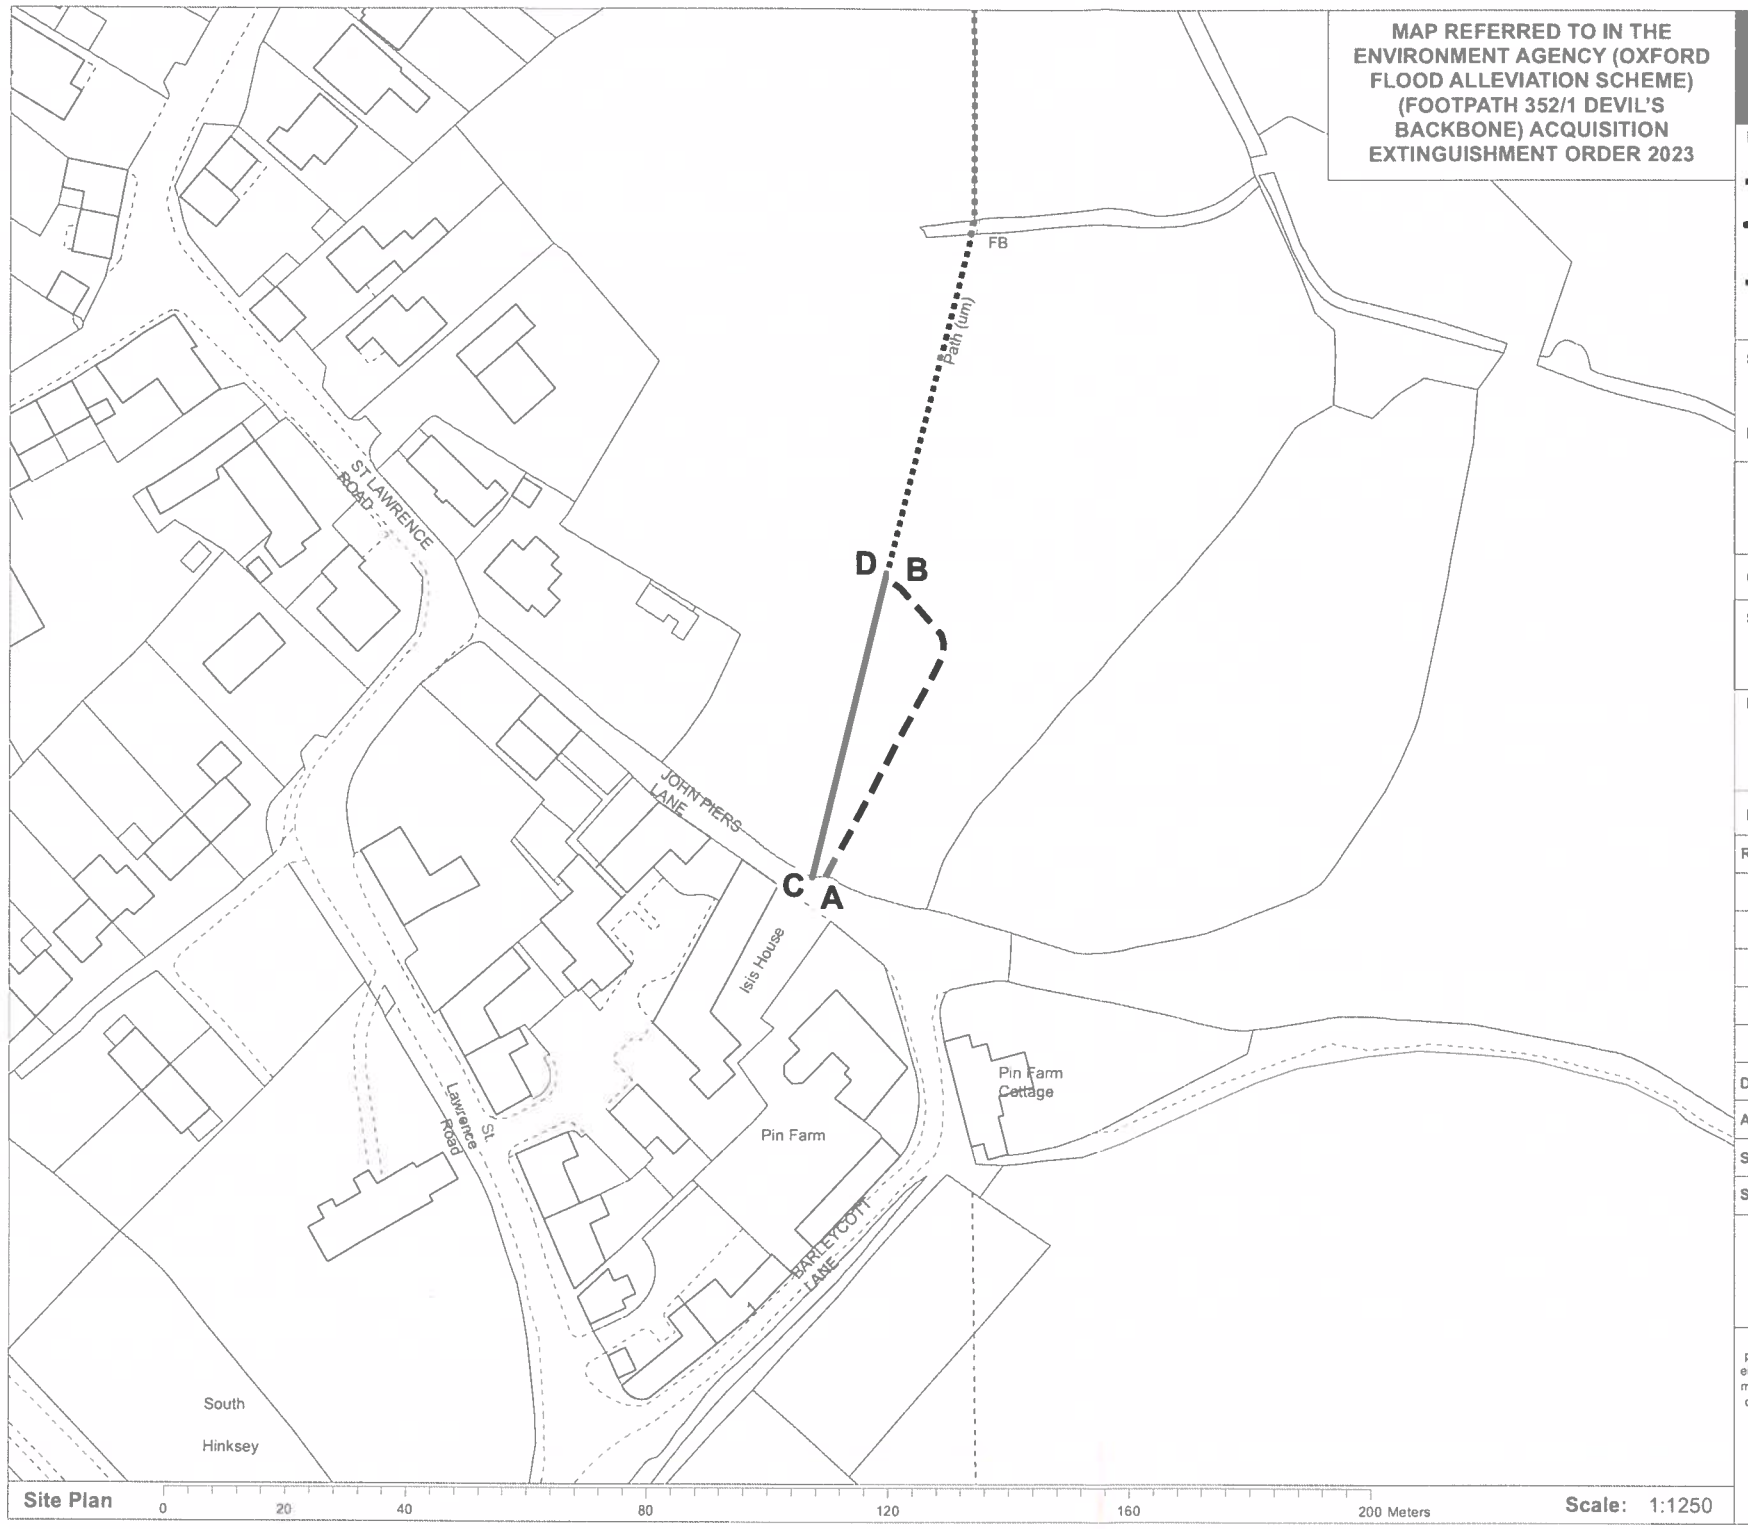

DALCOUR MACLAREN

Key:

- New Public Right of Way
- Public Right of Way to close
- Existing Unaffected Public Right of Way

Signed:

Date:

Location:
Land adjacent to John Piers Lane, South Hinksey, OX1 5BP

Coords: 490,428 145,511

Scheme Name:
Oxford Flood Alleviation Scheme

Drawing Name:
Acquisition Extinguishment Order Plan - Footpath 352-1

Drawing No: 160433-EA-FCO-002-0

Rev	Date	Description
-	03.02.2023	First Issue

Drawn:	PR
Approved:	MB
Sheet No:	1 of 1
Sheet Size:	A4

Environment Agency

The information contained in this document is confidential and protected by copyright. The use, copying or disclosure to a third party, either wholly or in part, except with the written permission of, and in the manner prescribed by Environment Agency constitutes an infringement of copyright. Dalcour Maclaren does not warrant that this document is definitive nor free of error and does not accept liability for any loss caused or arising from reliance upon information provided herein. Although our best efforts have been made to ensure the accuracy of these plans, all measurements must be confirmed on site. BASED UPON THE ORDNANCE SURVEY MAP WITH THE SANCTION OF THE CONTROLLER OF H.M STATIONERY OFFICE. CROWN COPYRIGHT RESERVED. © OS LICENCE No. 100024198