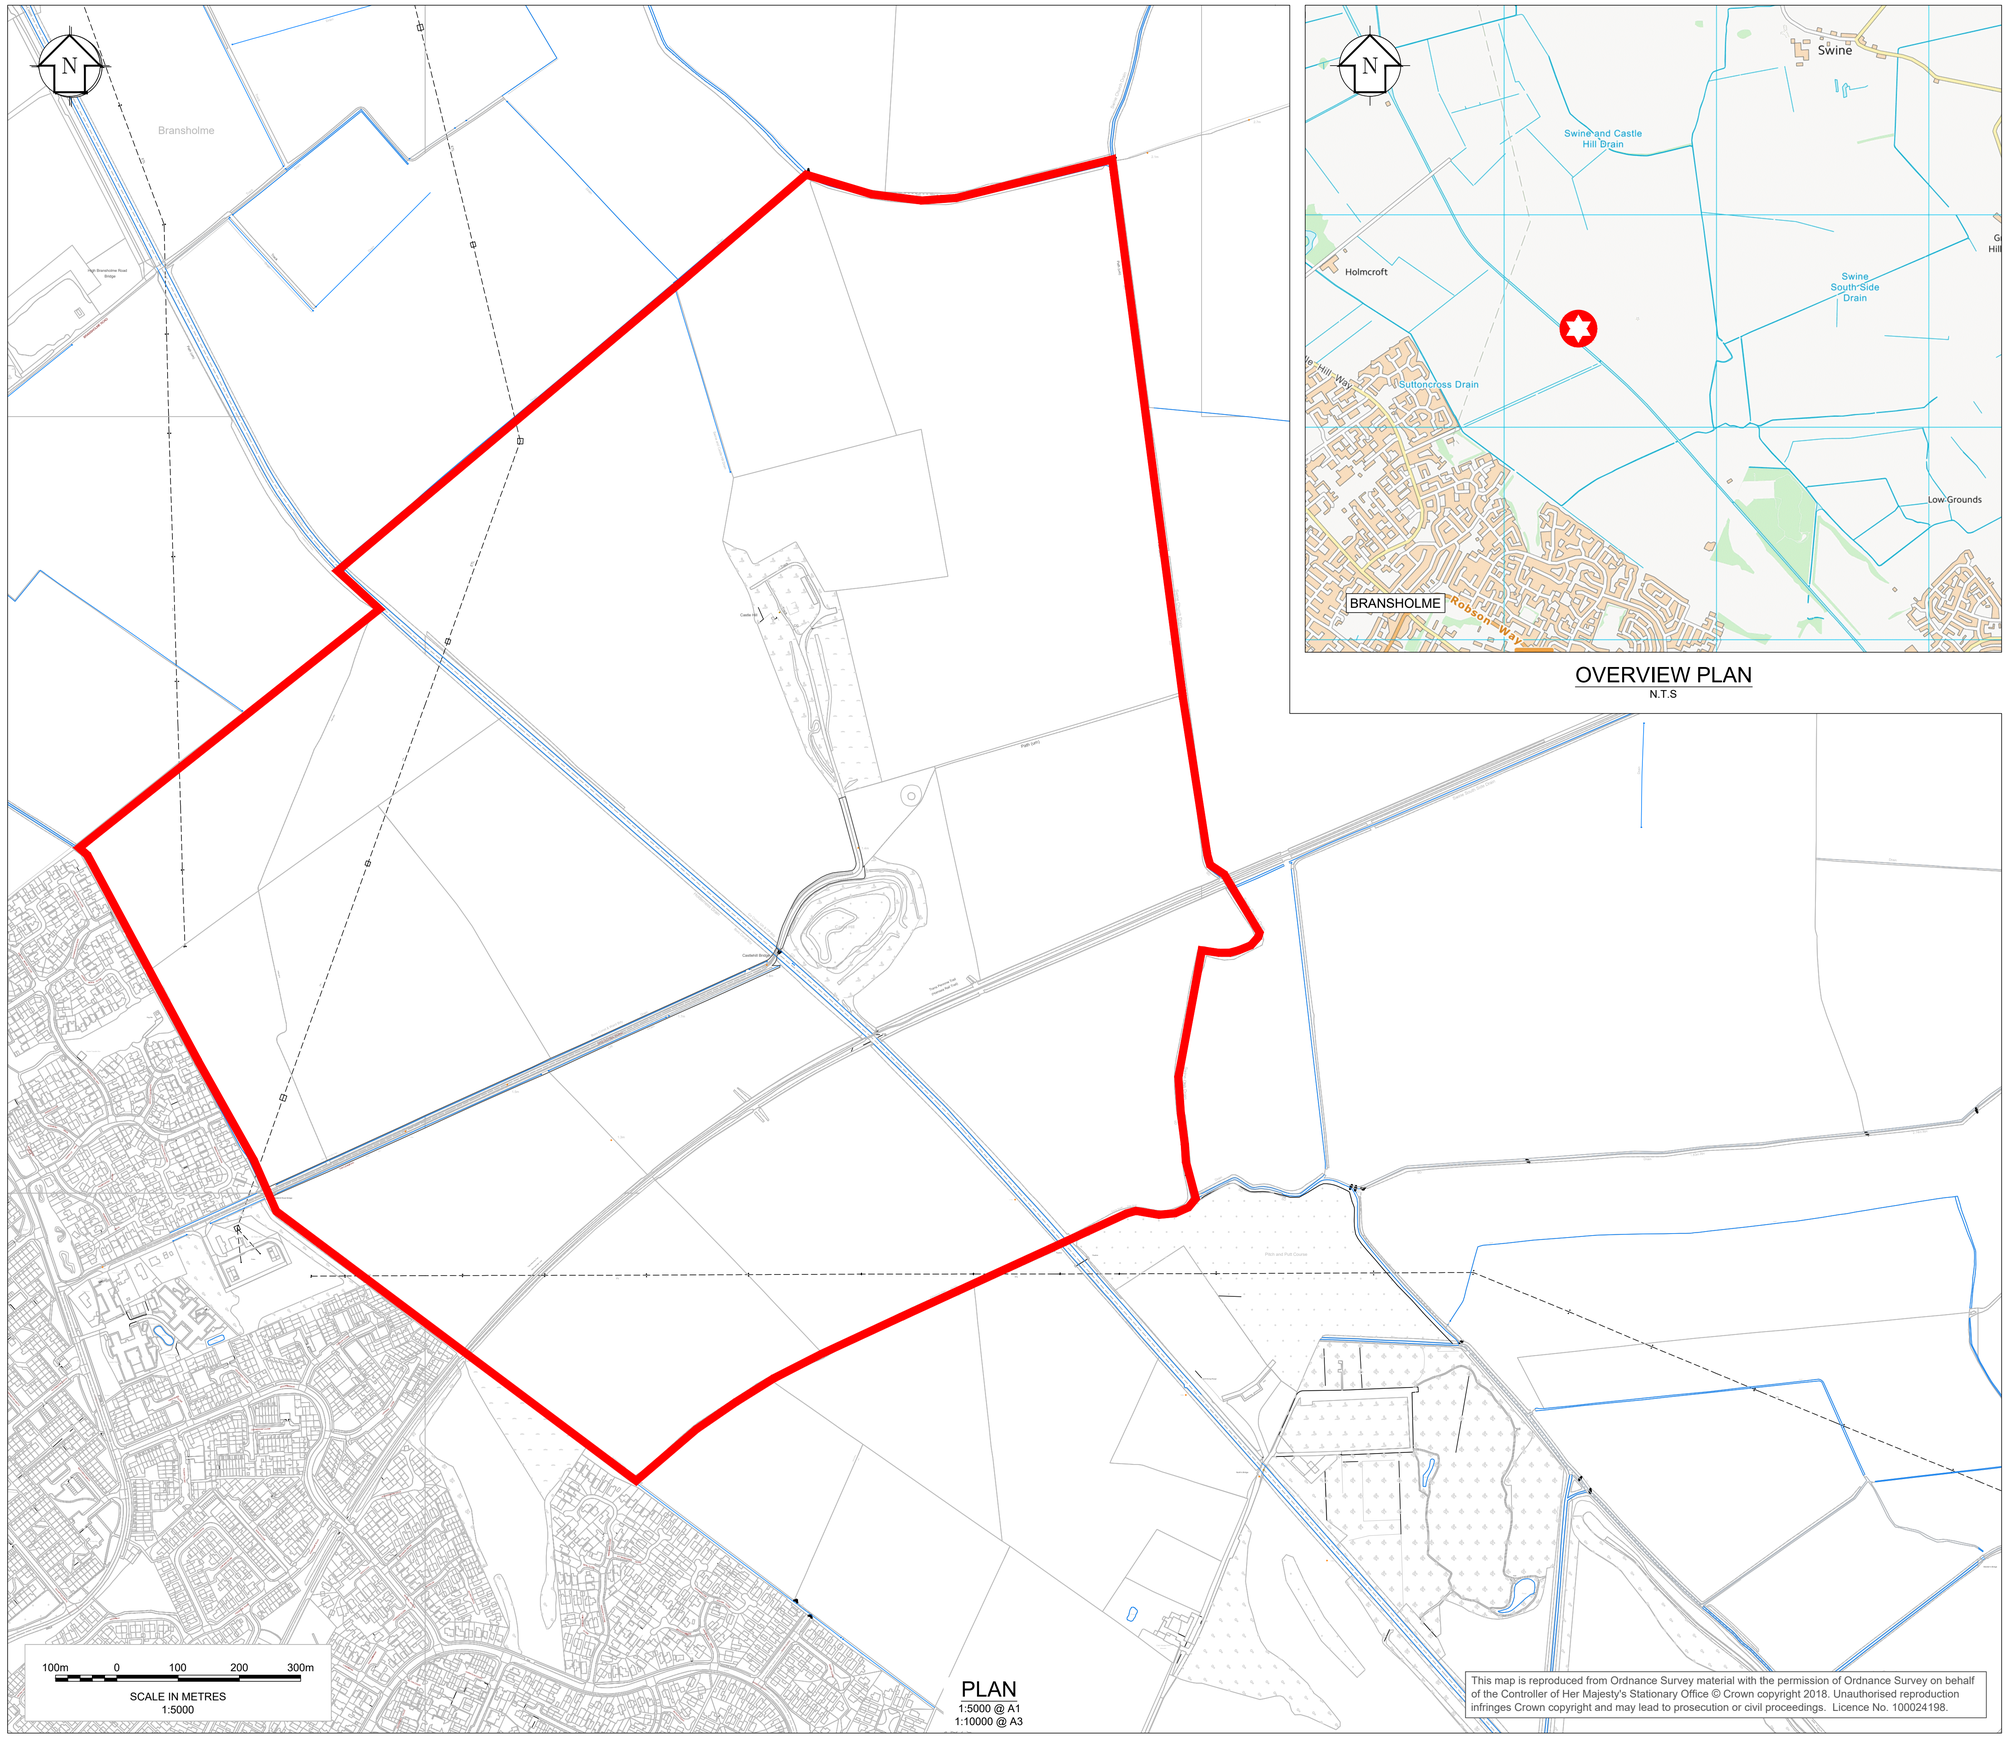

PLAN
1:5000 @ A1
1:10000 @ A3

OVERVIEW PLAN
N.T.S

This map is reproduced from Ordnance Survey material with the permission of Ordnance Survey on behalf of the Controller of Her Majesty's Stationary Office © Crown copyright 2018. Unauthorised reproduction infringes Crown copyright and may lead to prosecution or civil proceedings. Licence No. 100024198.

GENERAL NOTES

1. ALL DIMENSIONS ARE IN MILLIMETRES UNLESS NOTED OTHERWISE.
2. ALL LEVELS ARE IN METRES RELATIVE TO ORDNANCE DATUM NEWLYN (OD) UNLESS NOTED OTHERWISE.
3. ALL COORDINATES ARE IN METRES RELATIVE TO ORDNANCE SURVEY NATIONAL GRID.
4. DO NOT SCALE FROM THIS DRAWING. ALL DIMENSIONS MUST BE CHECKED/VERIFIED ON SITE.
5. ANY DISCREPANCIES NOTED ON SITE ARE TO BE REPORTED TO THE SUPERVISOR IMMEDIATELY.
6. THE ELECTRONIC VERSION OF THIS DRAWING IS NOT TO BE USED FOR SETTING OUT.
7. REFER TO CONTRACT SPECIFICATION FOR DETAILS OF MATERIALS AND WORKMANSHIP TO BE USED FOR THE WORKS SHOWN ON THIS DRAWING
8. POSSIBLY UNFIT FOR SERVICE, BUT ASSUME LIVE UNTIL TESTED ON SITE.

LEGEND

SITE BOUNDARY

SITE LOCATION DETAILS

POSTCODE (NEAREST): HU7 4ZN
OS GRID REFERENCE: TA121342

DRAWING LIST

- IMNE000114-JBAB-ZZ-4_CH-DR-C-1301-HAZARDS_AND_CONSTRAINTS_PLAN
- IMNE000114-JBAB-ZZ-4_CH-DR-C-1302-CASTLE_HILL_COMBINED_SERVICES
- IMNE000114-JBAB-ZZ-4_CH-DR-C-1335-S0-P01-CASTLEHILL EXISTING PROW
- IMNE000114-JBAB-ZZ-4_CH-DR-C-1336-S0-P01-CASTLEHILL LANDOWNERSHIP PLAN
- IMNE000114-JBAB-ZZ-4_CH-DR-GT-3203-S3-P01-CASTLEHILL GROUND AND SITE INVESTIGATION
- IMNE000114-JBAB-ZZ-4_CH-DR-C-1334-TOPOGRAPHIC SITE SURVEY

CHANGE LOG

SITE INVESTIGATION PHASE

Rev.	Description	Date	Drawn	Designed	Checked	Approved
P01	FIRST ISSUE	30/06/20	RD	HS	DA	SH

SUITABLE FOR REVIEW & COMMENT

JBA Bentley
5th Floor, Stanley House
The Boulevard
Clarence Dock
LEEDS
LS10 1PZ
T +44 (0)113 245 2528
E info@jba-bentley.co.uk
www.jba-bentley.co.uk

Project:
HOLDERNESS DRAIN FAS

Title:
CASTLE HILL
SITE LOCATION PLAN

for

Client:
Environment Agency

This document is the property of JBA-Bentley Ltd. It shall not be reproduced in whole or in part, nor disclosed to a third party, without the permission of JBA-Bentley Ltd.

Drawn: RD	01/06/20	Designed: HS	01/06/20
Checked: DA	25/06/20	Approved: SH	30/06/20
Project Reference: 2019s1027		Scale: NTS	

Drawing Number:	Status:	Revision:	Sheet Size:
IMNE000114-JBAB-ZZ-4_CH-DR-C-1300	S3	P01	A1