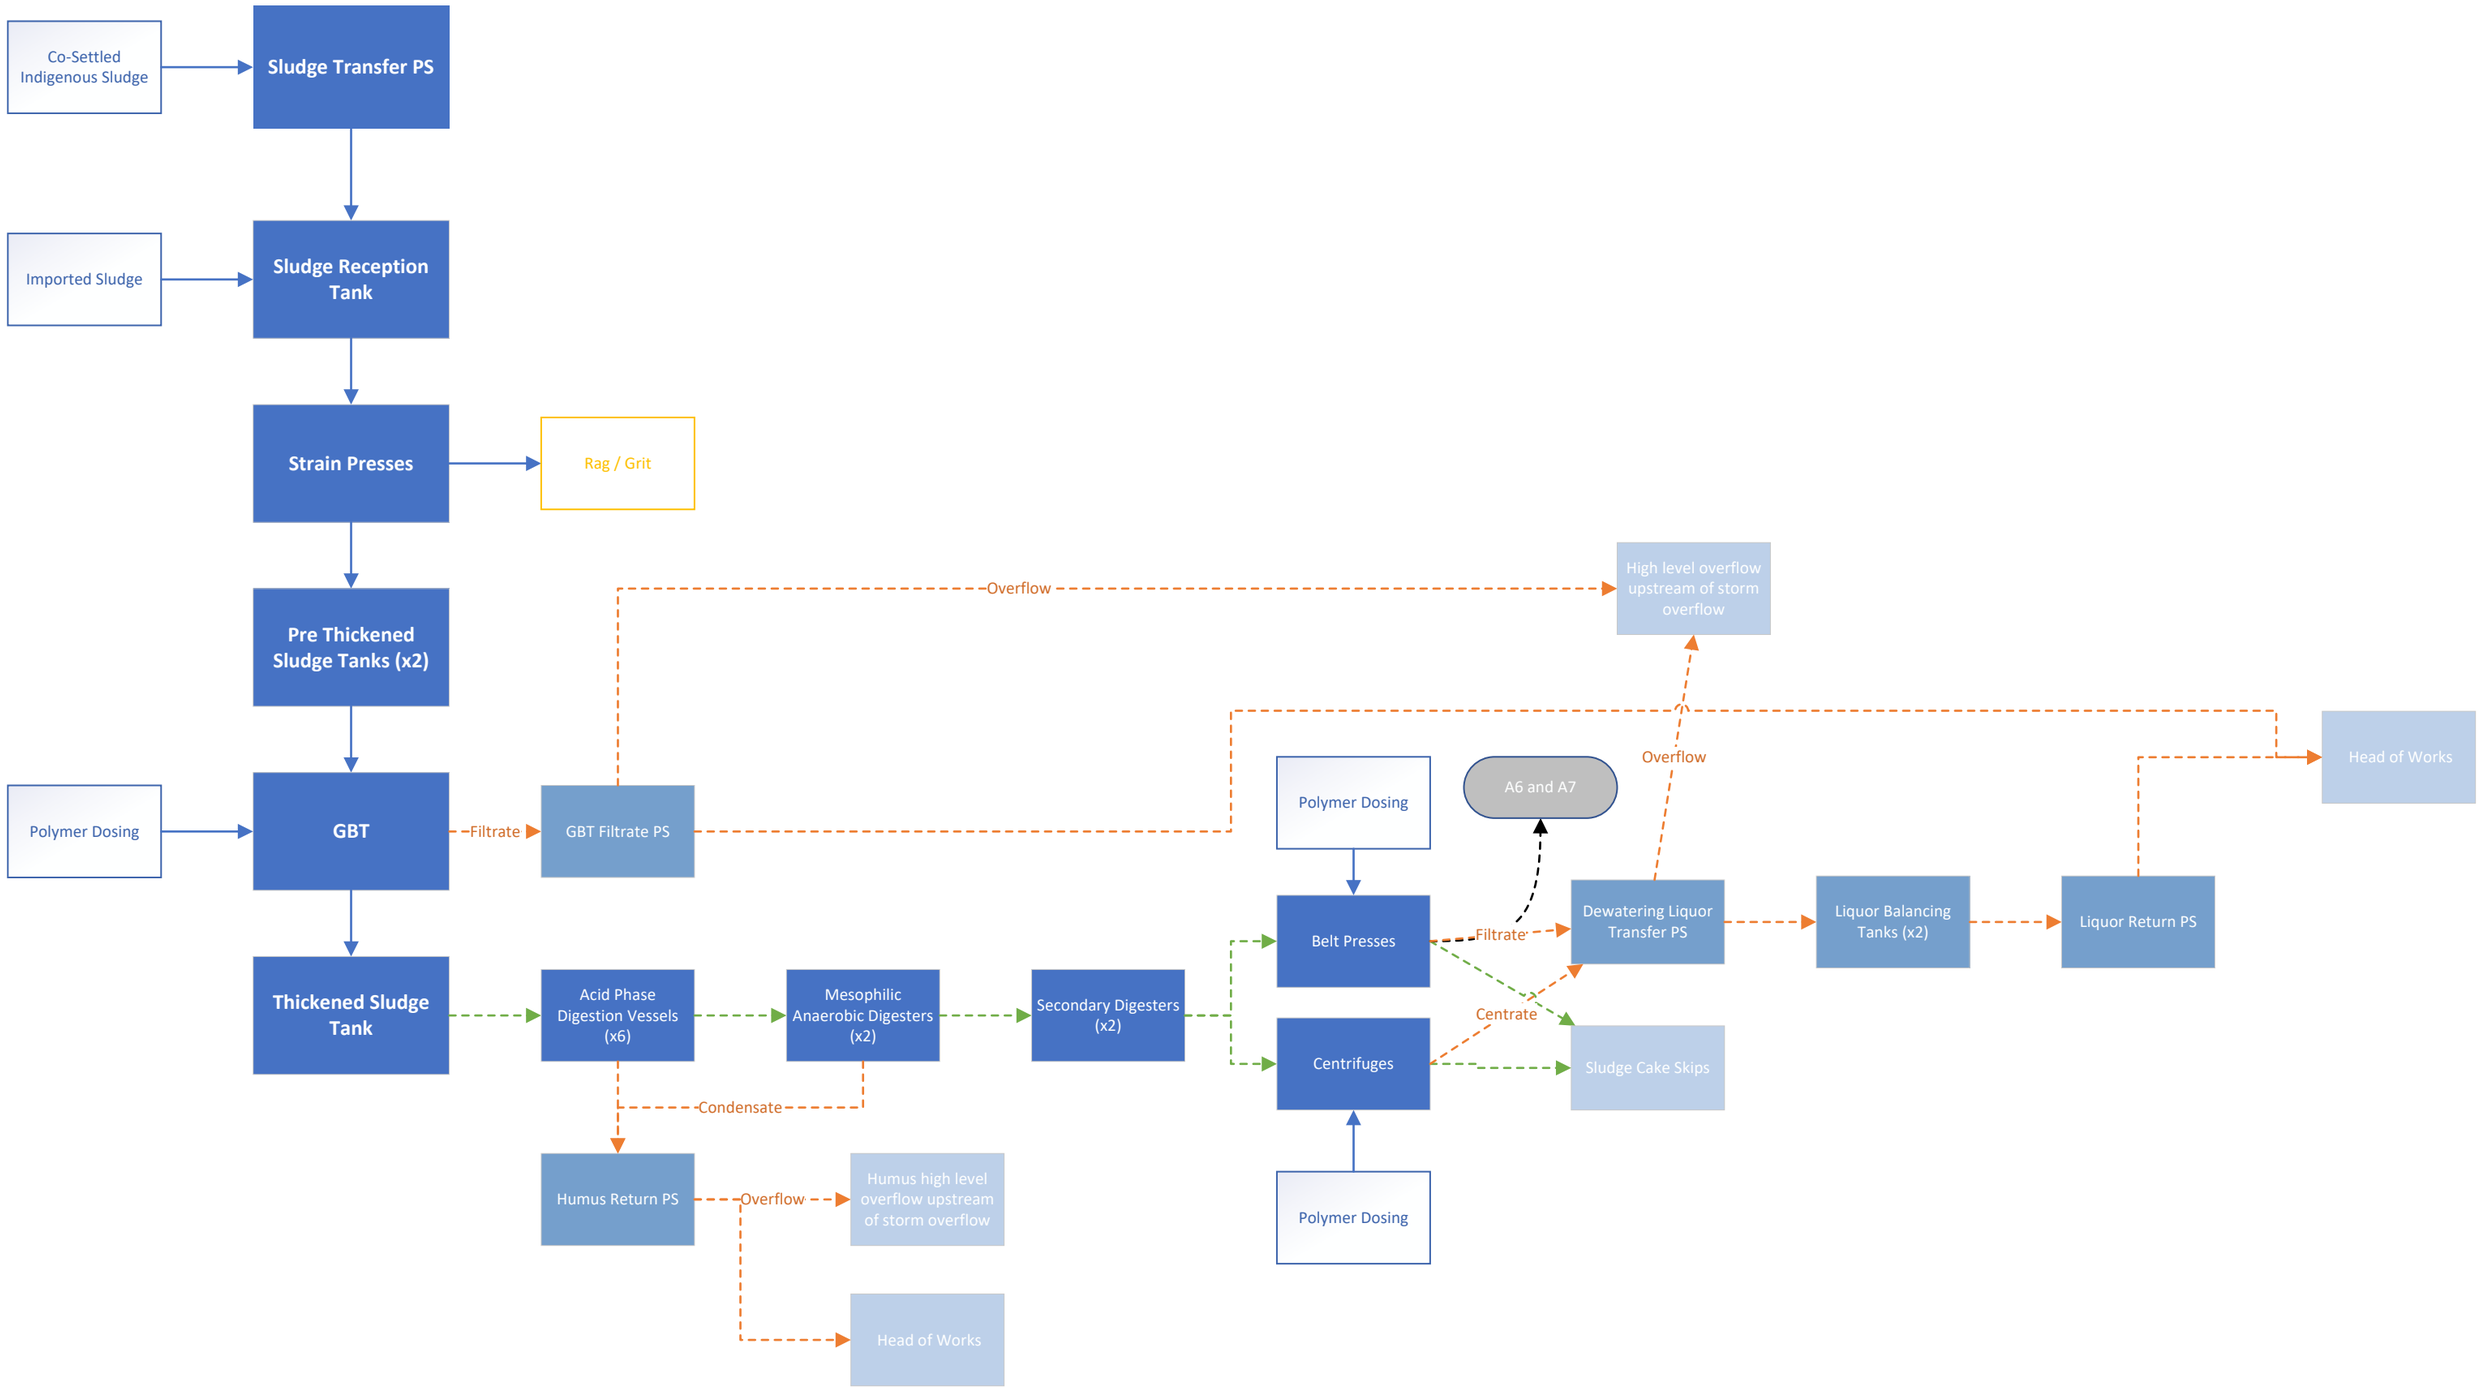
Co-Settled Indigenous Sludge
Sludge Transfer PS
Imported Sludge
Sludge Reception Tank
Strain Presses
Rag / Grit
Pre Thickened Sludge Tanks (x2)
Polymer Dosing
GBT
Filtrate
GBT Filtrate PS
Overflow
High level overflow upstream of storm overflow
Overflow
Head of Works
Polymer Dosing
A6 and A7
Thickened Sludge Tank
Acid Phase Digestion Vessels (x6)
Mesophilic Anaerobic Digesters (x2)
Secondary Digesters (x2)
Belt Presses
Filtrate
Dewatering Liquor Transfer PS
Liquor Balancing Tanks (x2)
Liquor Return PS
Centrate
Centrifuges
Sludge Cake Skips
Condensate
Humus Return PS
Overflow
Humus high level overflow upstream of storm overflow
Polymer Dosing
Head of Works

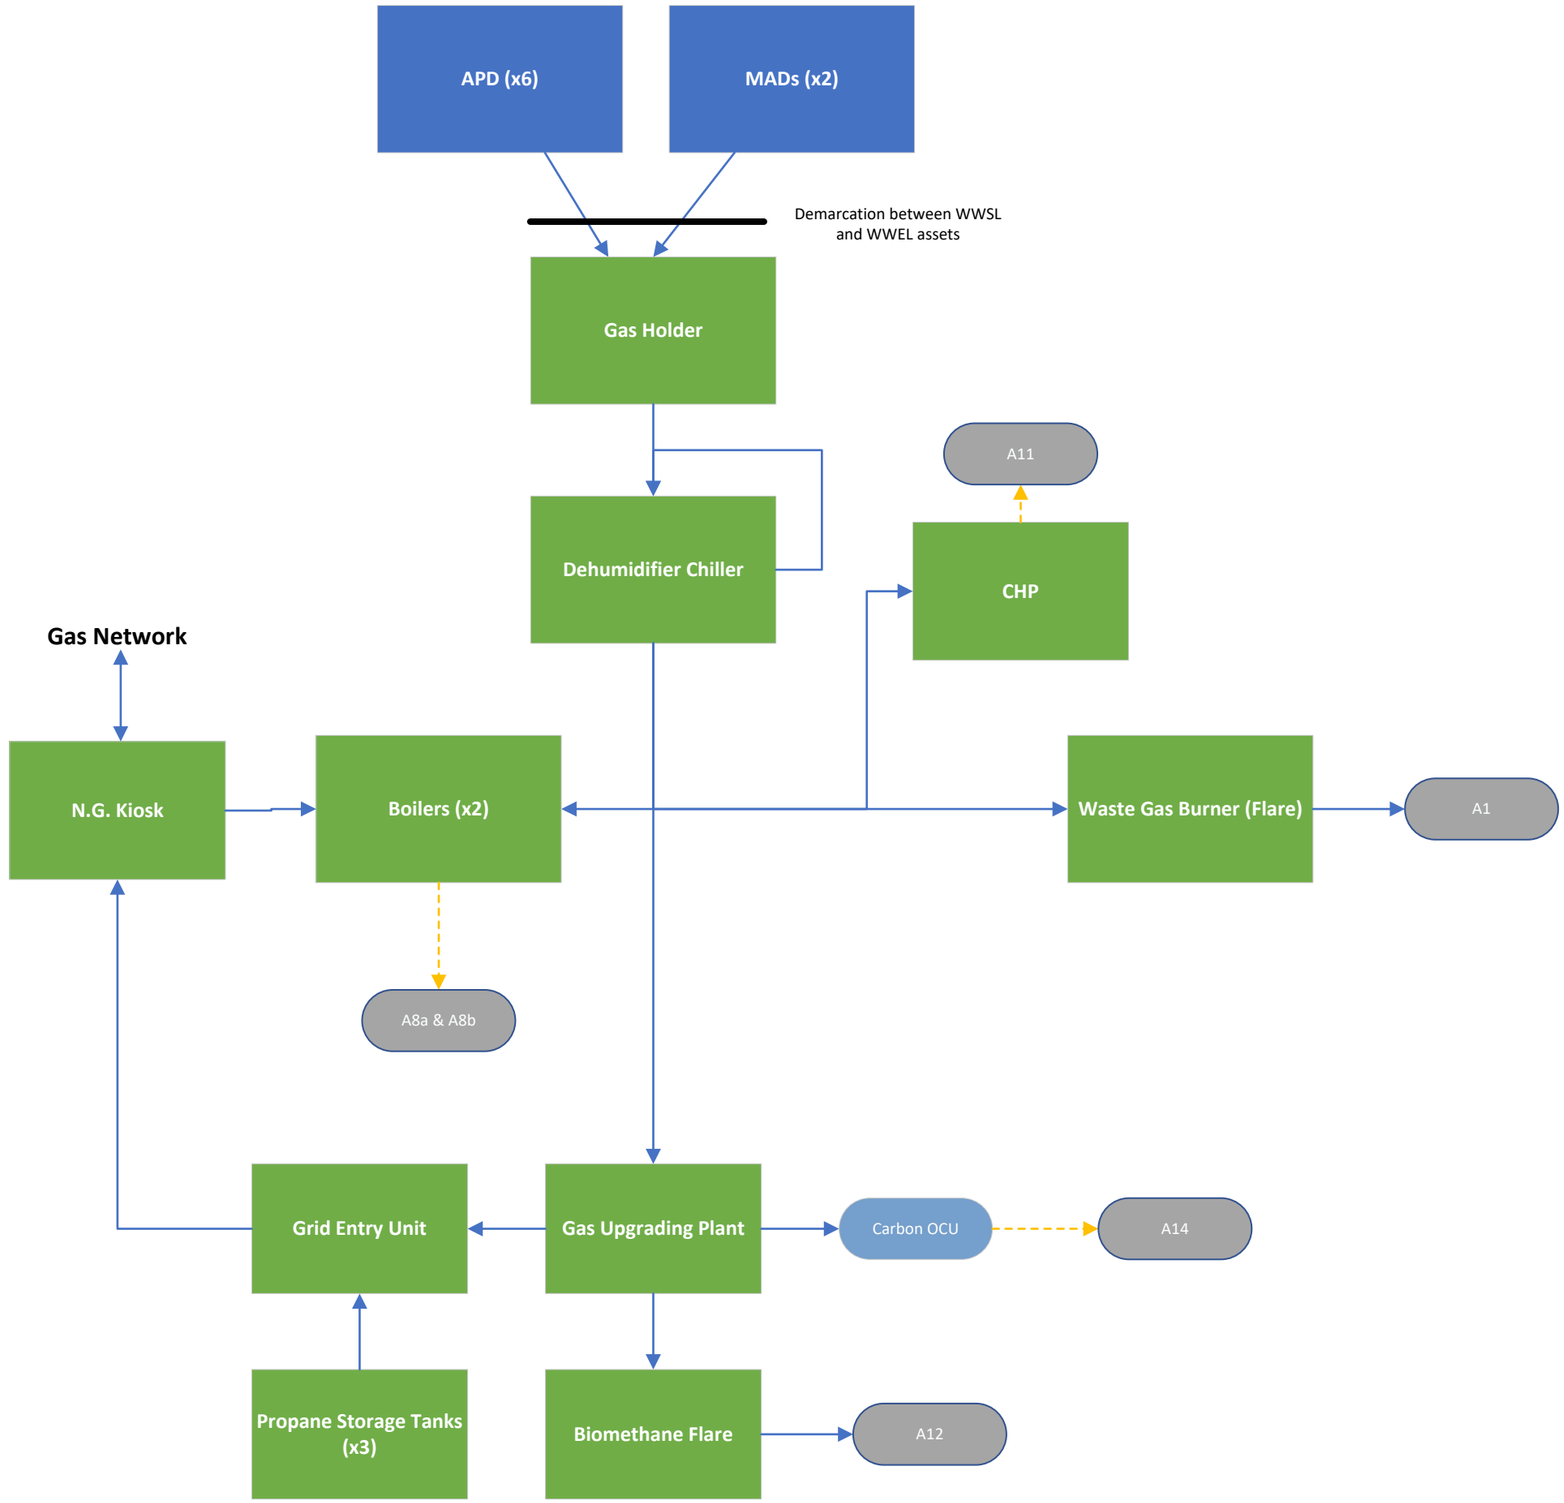
APD (x6)
MADs (x2)
Demarcation between WWSL and WWEL assets
Gas Holder
Dehumidifier Chiller
A11
CHP
Gas Network
N.G. Kiosk
Boilers (x2)
Waste Gas Burner (Flare)
A1
A8a & A8b
Grid Entry Unit
Gas Upgrading Plant
Carbon OCU
A14
Propane Storage Tanks (x3)
Biomethane Flare
A12