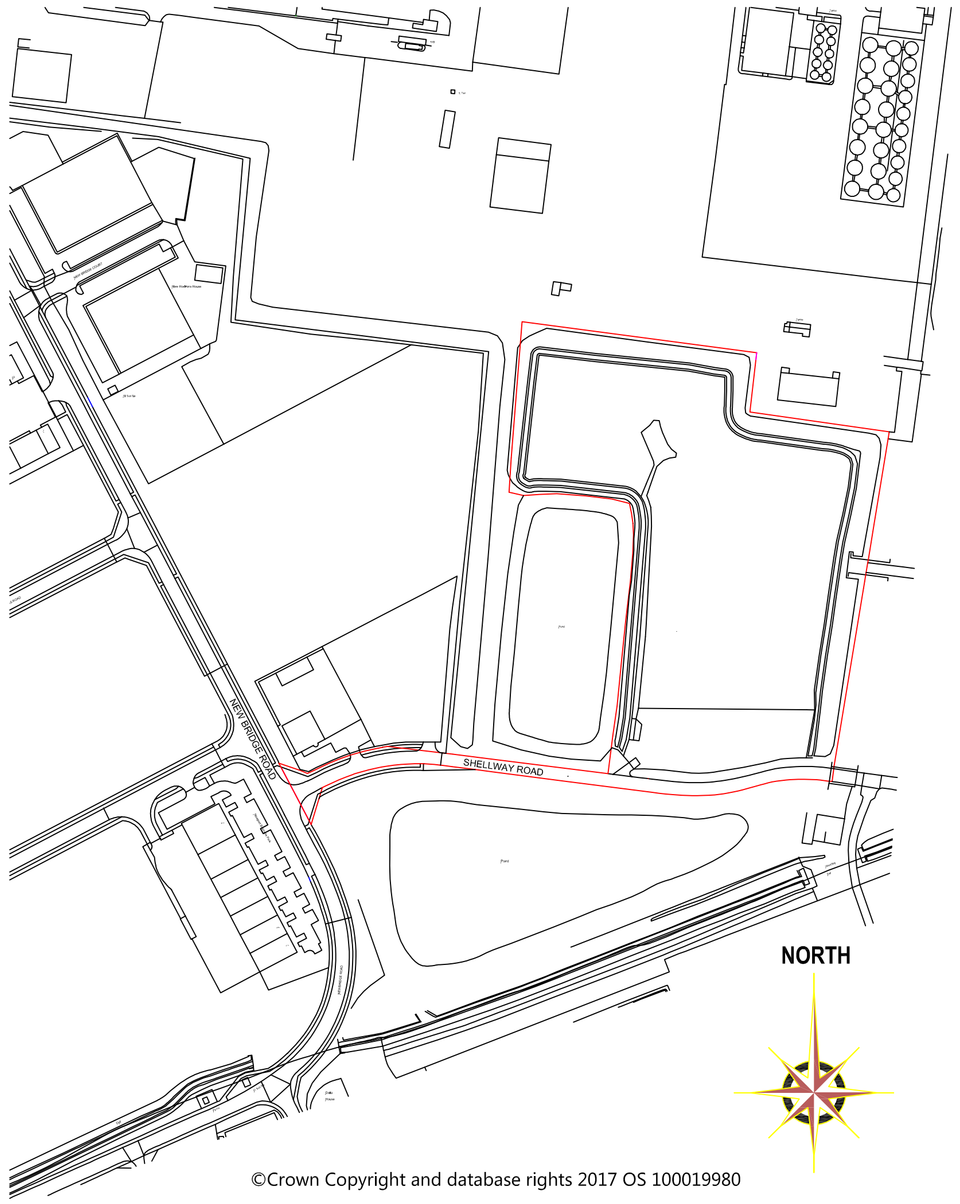

©Crown Copyright and database rights 2017 OS 100019980

LOCATION PLAN
Scale 1 / 2500

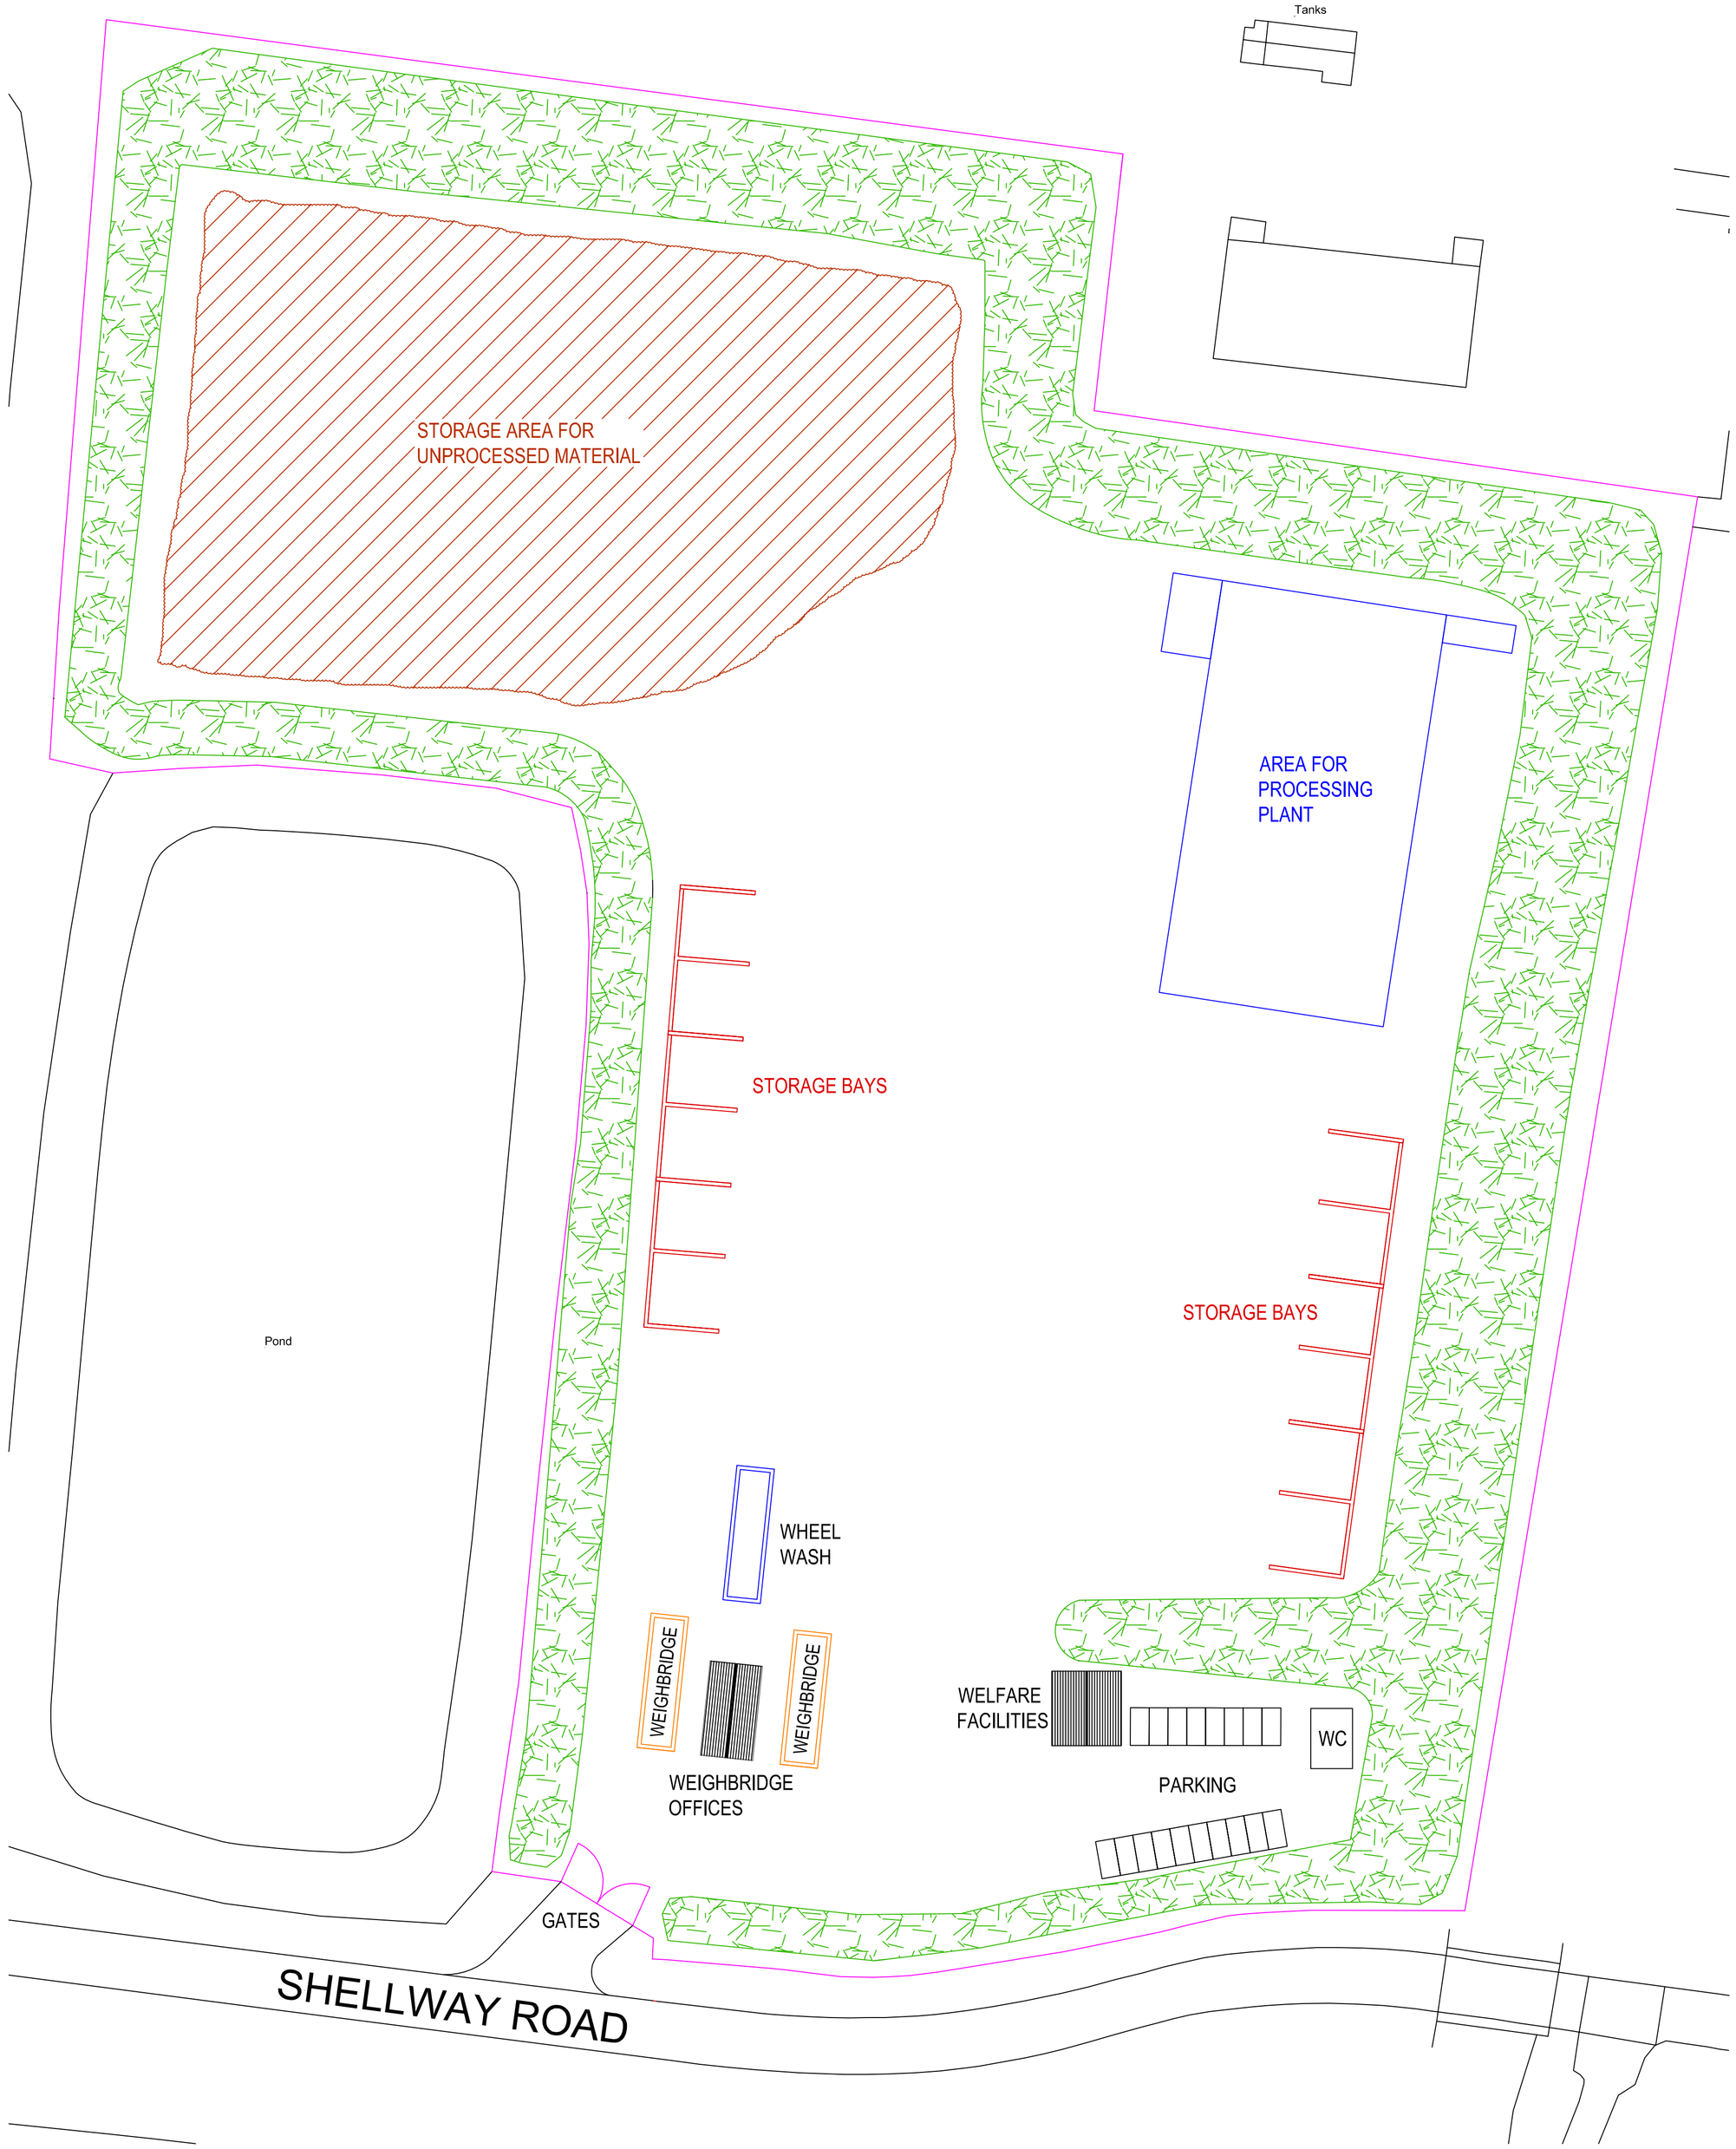

BLOCK PLAN
Scale 1 / 500

LANDSCAPED BUNDS.
PROVIDING VISUAL SCREENING, SOUND REDUCTION
AND A RANGE OF SEMI-NATURAL HABITATS

2.4M HIGH STEEL PALISADE BOUNDARY FENCING
WITH ELECTRICALLY OPERATED ENTRANCE GATES

This drawing is the copyright of the
PLATT WHITE PARTNERSHIP.

All dimensions are to be checked on site prior to commencing work.
DO NOT SCALE FROM THIS DRAWING.

NOTES

Rev	Date	Name	Notes

Revisions

PLATT WHITE
Partnership
Nova House, 94 Boughton
Chester, CH3 5AQ.
Tel: 01244 314111, Fax: 01244 314700
e-mail: info@plattwhite.co.uk
Web: www.plattwhite.co.uk

Client
ASH WASTE SERVICES

Project
LAND AT SHELLWAY ROAD
ELLESMERE PORT

Subject
MATERIAL PROCESSING PLANT

Drwg. No.
2556 / 01

Drawn by AL
Checked by DL

Scale As Shown@A1

Date July 2018