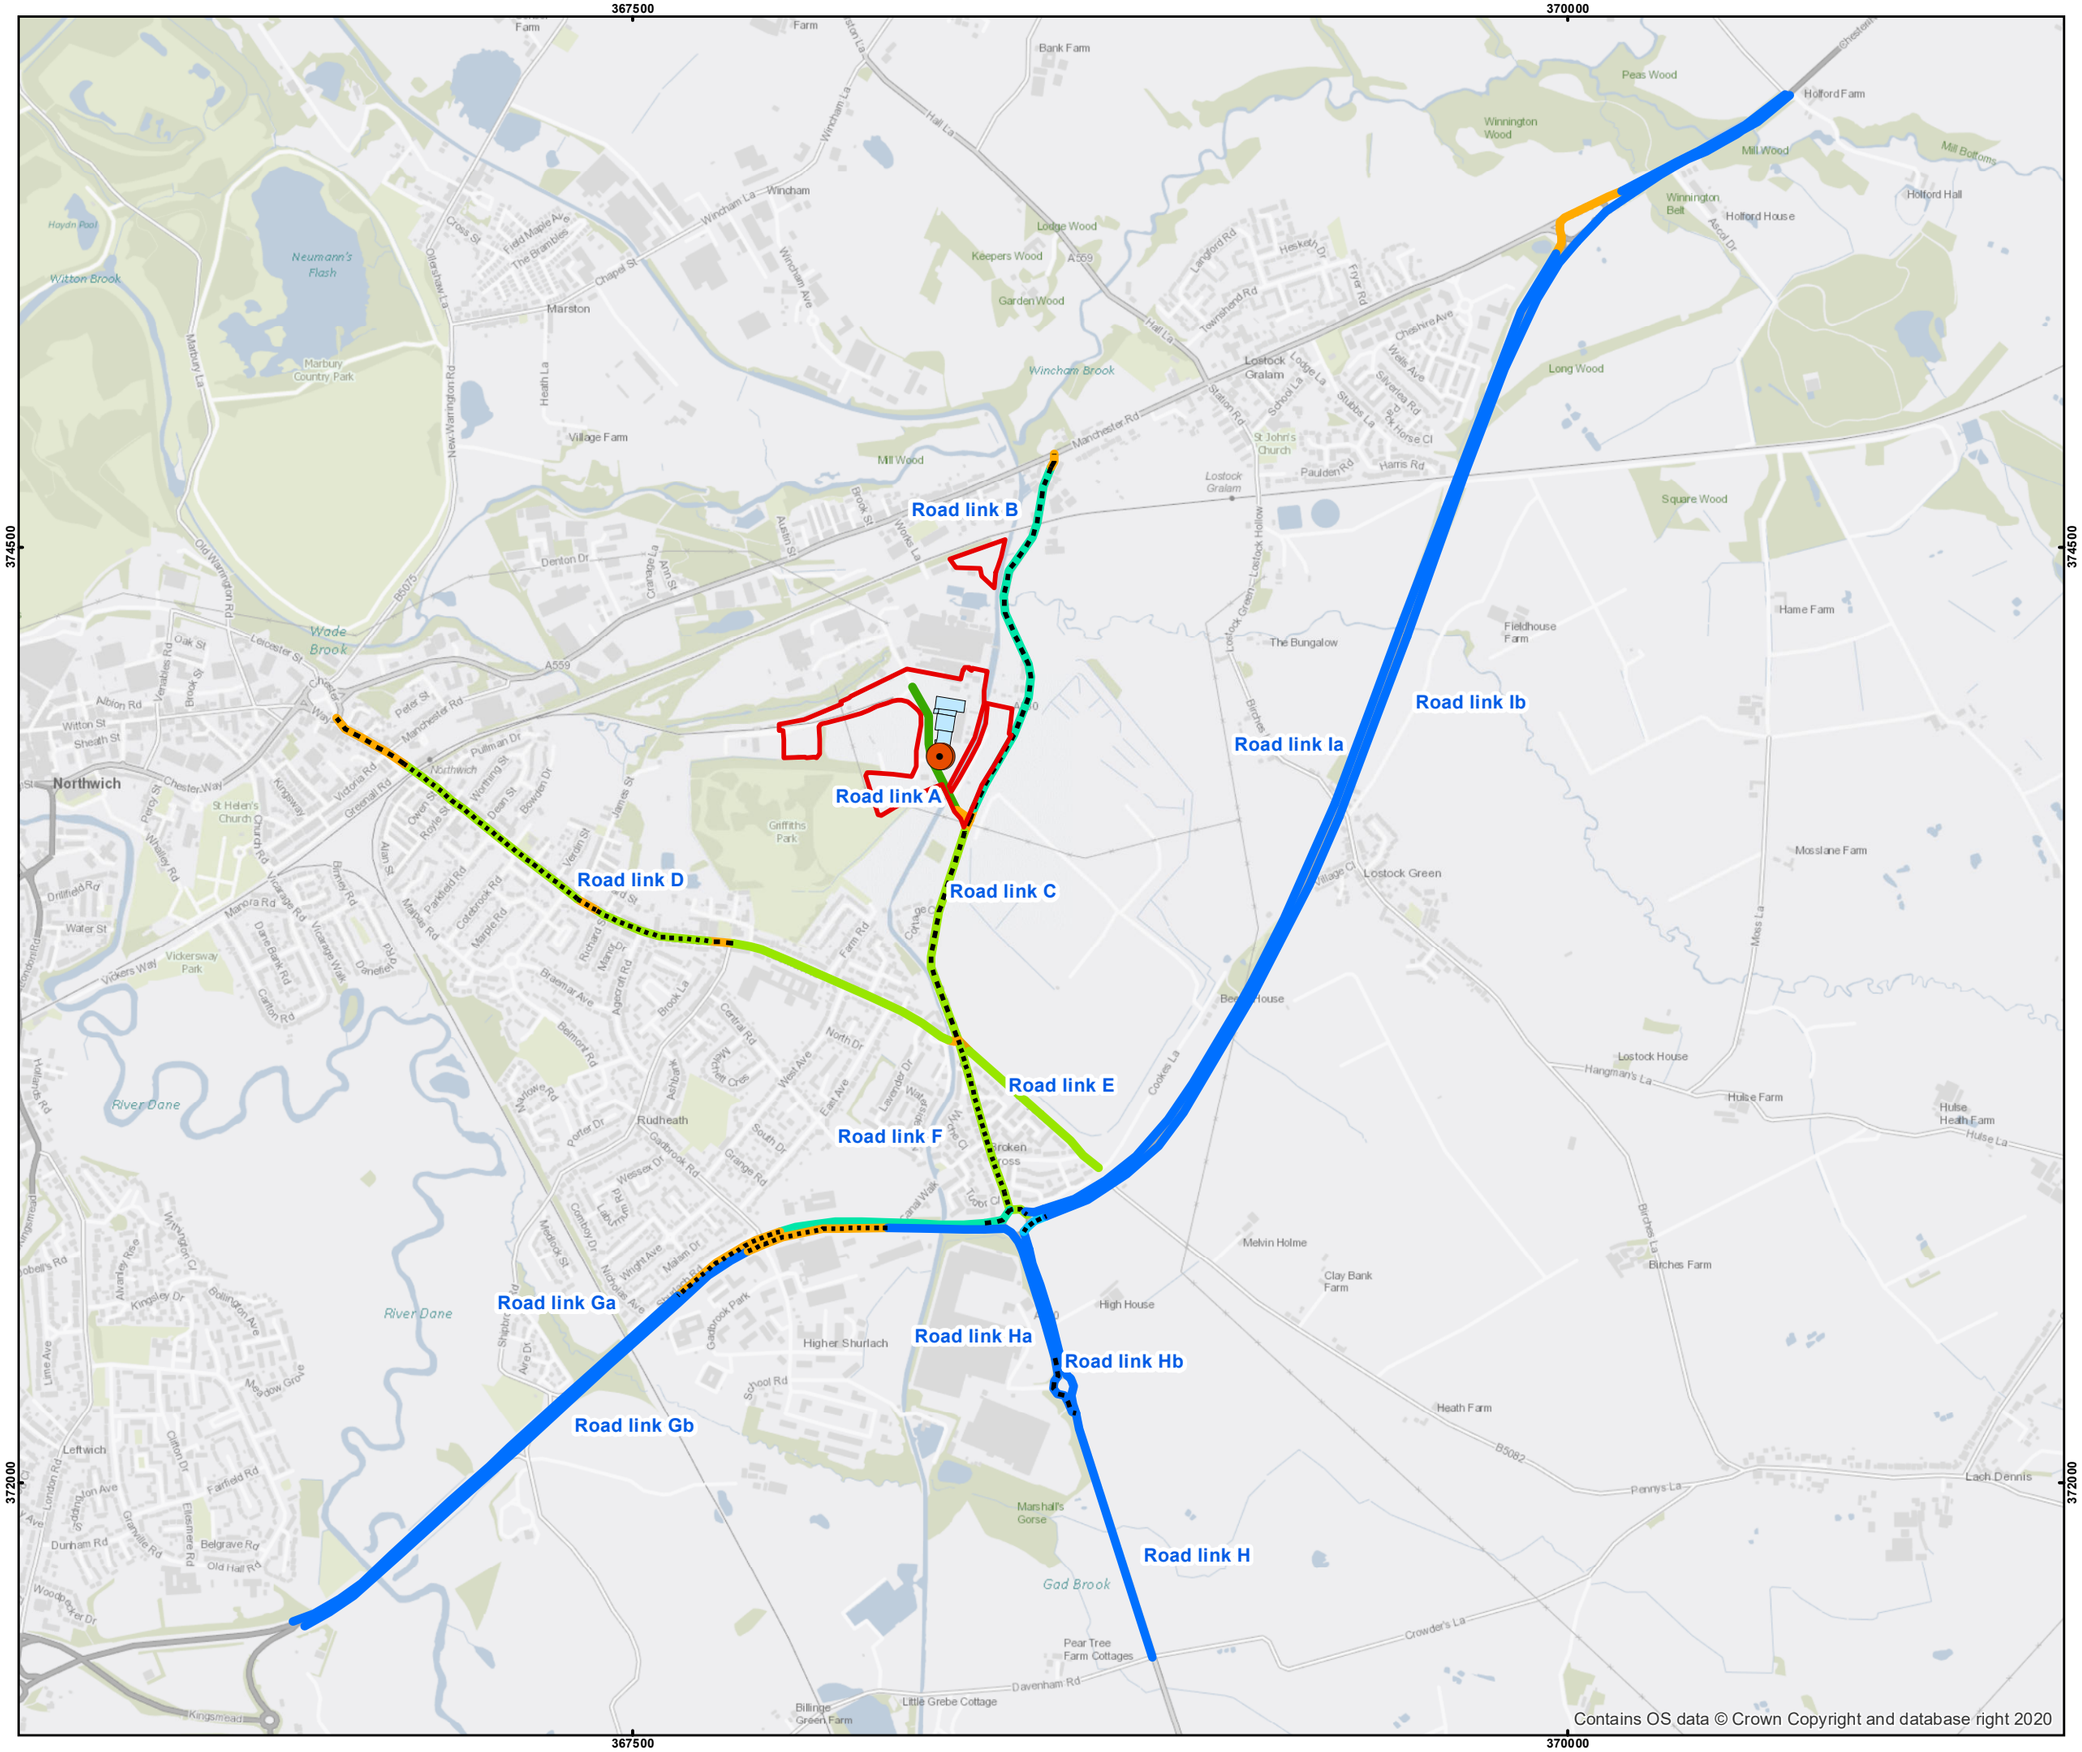

Legend

- Stack locations
- Site boundary
- Buildings
- Queue zones
- Slow down (20 kph)
- 133 kph LDVs, 96 kph HGVs
- 97 kph LDVs, 92 kph HGVs
- 64 kph LDVs, 59 kph HGVs
- 48 kph LDVs, 43 kph HGVs
- 32 kph LDVs, 27 kph HGVs

Client:	Lostock Sustainable Energy Plant Ltd
Site:	LSEP
Project:	3291
Title:	

Figure 2 - Roads Modelled with speeds and queues

Drawn by: HKL	Date: 28/07/2021

© Crown copyright database right 2020

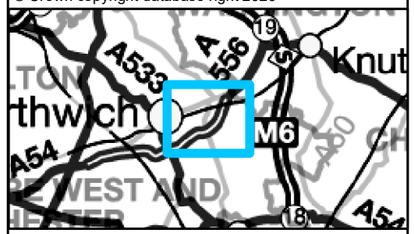

0 0.15 0.3 0.6 km

Scale: 1:16,401

N

FICHTNER
Consulting Engineers Limited

Kingsgate, Wellington Road North,
Stockport, Cheshire, SK4 1LW
Tel: 0161 476 0032
Fax: 0161 474 0618