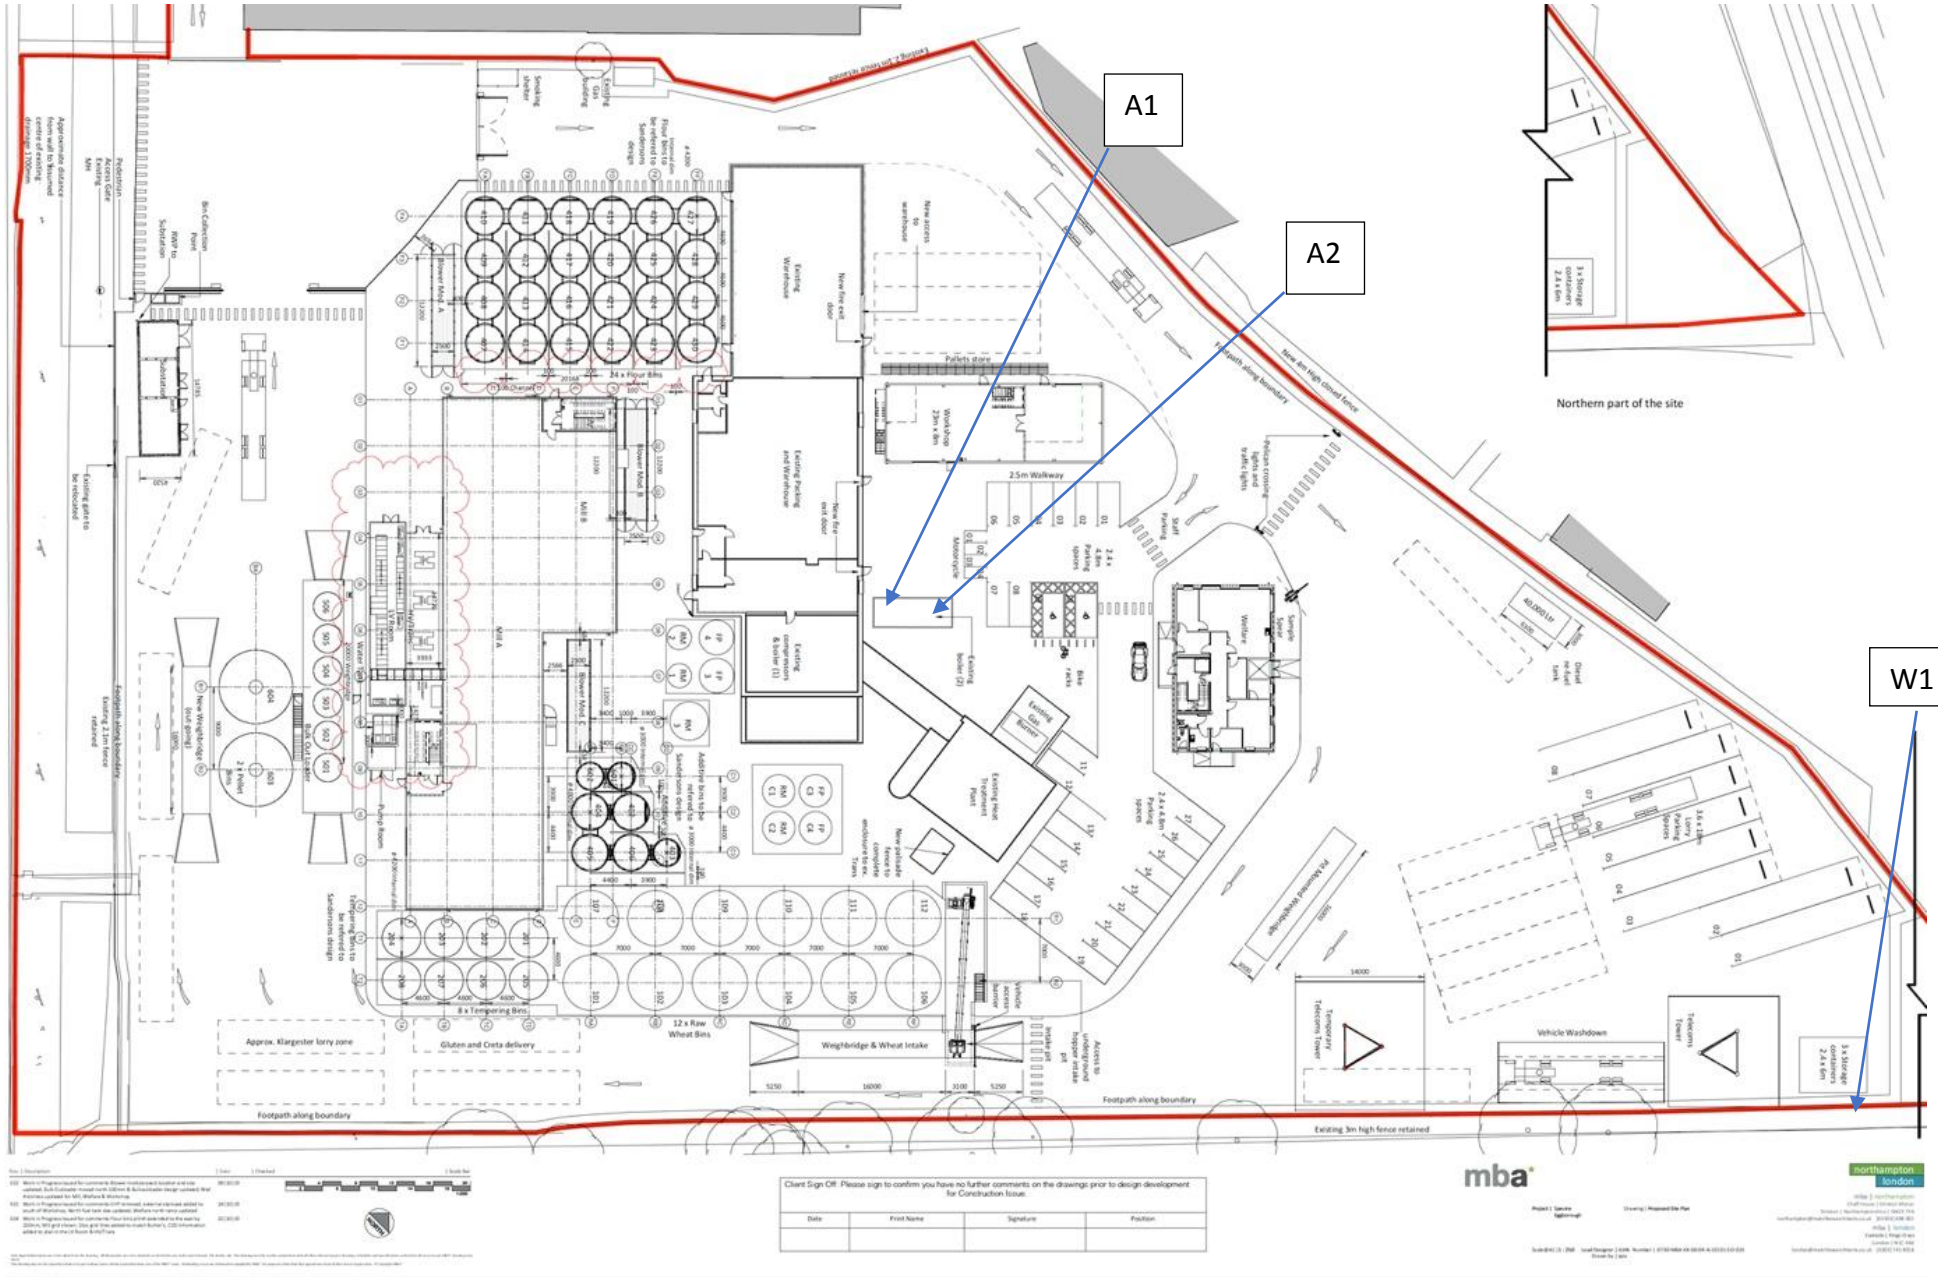
A1
A2
W1
Northern part of the site
Footpath along boundary
Existing 3m high fence retained
Approx. Klargester lorry zone
Gluten and Creta delivery
Weighbridge & Wheat Intake
Vehicle Washdown
Client Sign Off: Please sign to confirm you have no further comments on the drawings prior to design development for Construction Issue.
mba

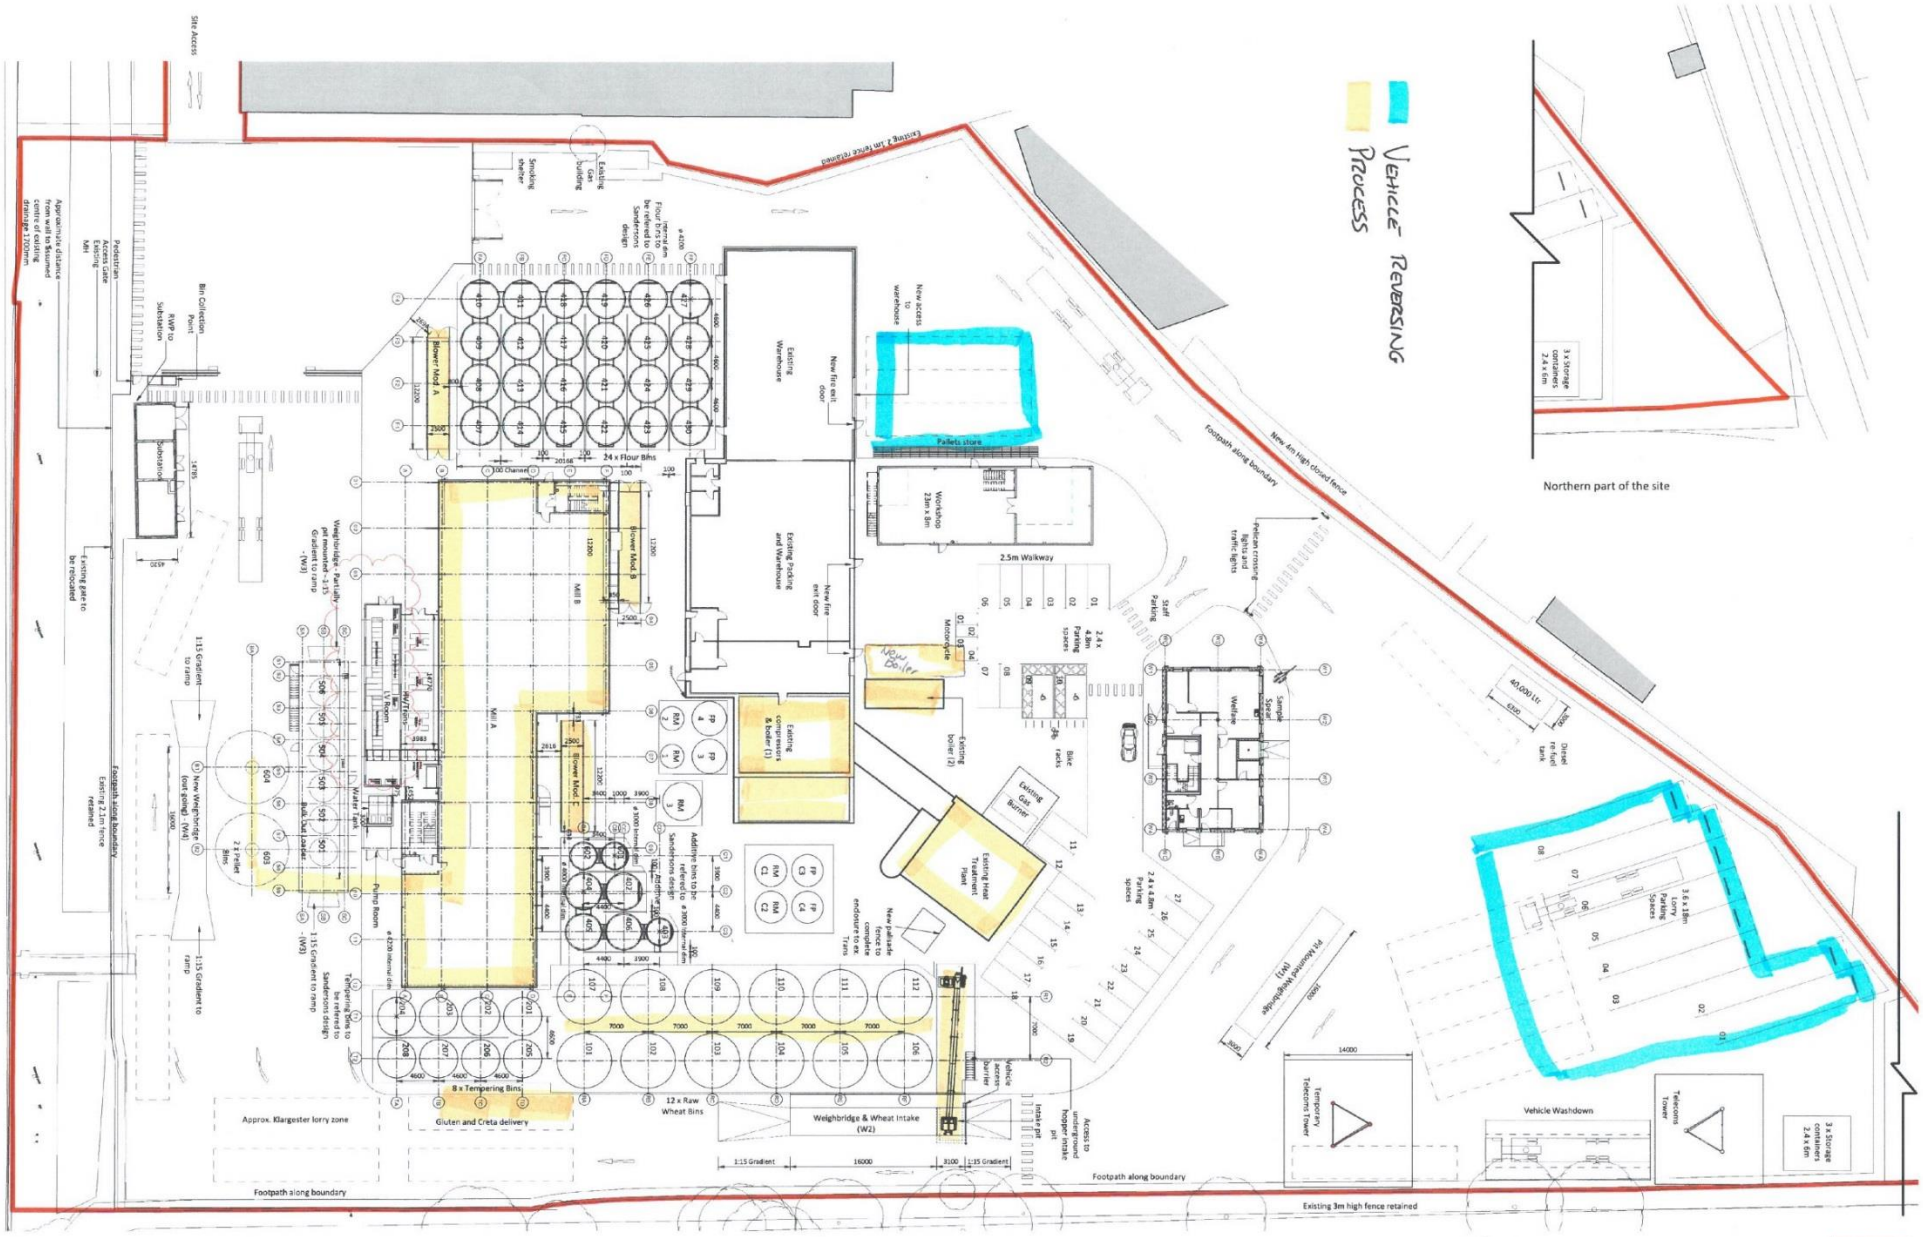

Rev	Description	Date	Checked
C07	Work in Progress issued for comments Mill internal wall updated to sit against structure	06/12/19	
C08	Work in Progress issued for comments Rainbow drainage channel length updated to meet SI design & Weighbridge labels updated, Weighbridge ramp extended according to weighbridge thickness (ramp from 600mm to 540mm) route Weighbridge ramp extended according to SI drawing	06/01/20	
C09	Work in Progress issued for comments Silo Room cladding panel thickness updated from 100mm to 125mm	24/01/20	

Client Sign Off: Please sign to confirm you have no further comments on the drawings prior to design development for Construction Issue.

Date	Print Name	Signature	Position

mba

Project | Spectre
Taplow Hall

Drawing | Proposed Site Plan

Scale@A1 | 1 : 250 Lead Designer | AMA Number | 07534866-KK-DE-EM-A-10101-S0-C09
Drawn By | ajm

northampton
london

mba | northampton
