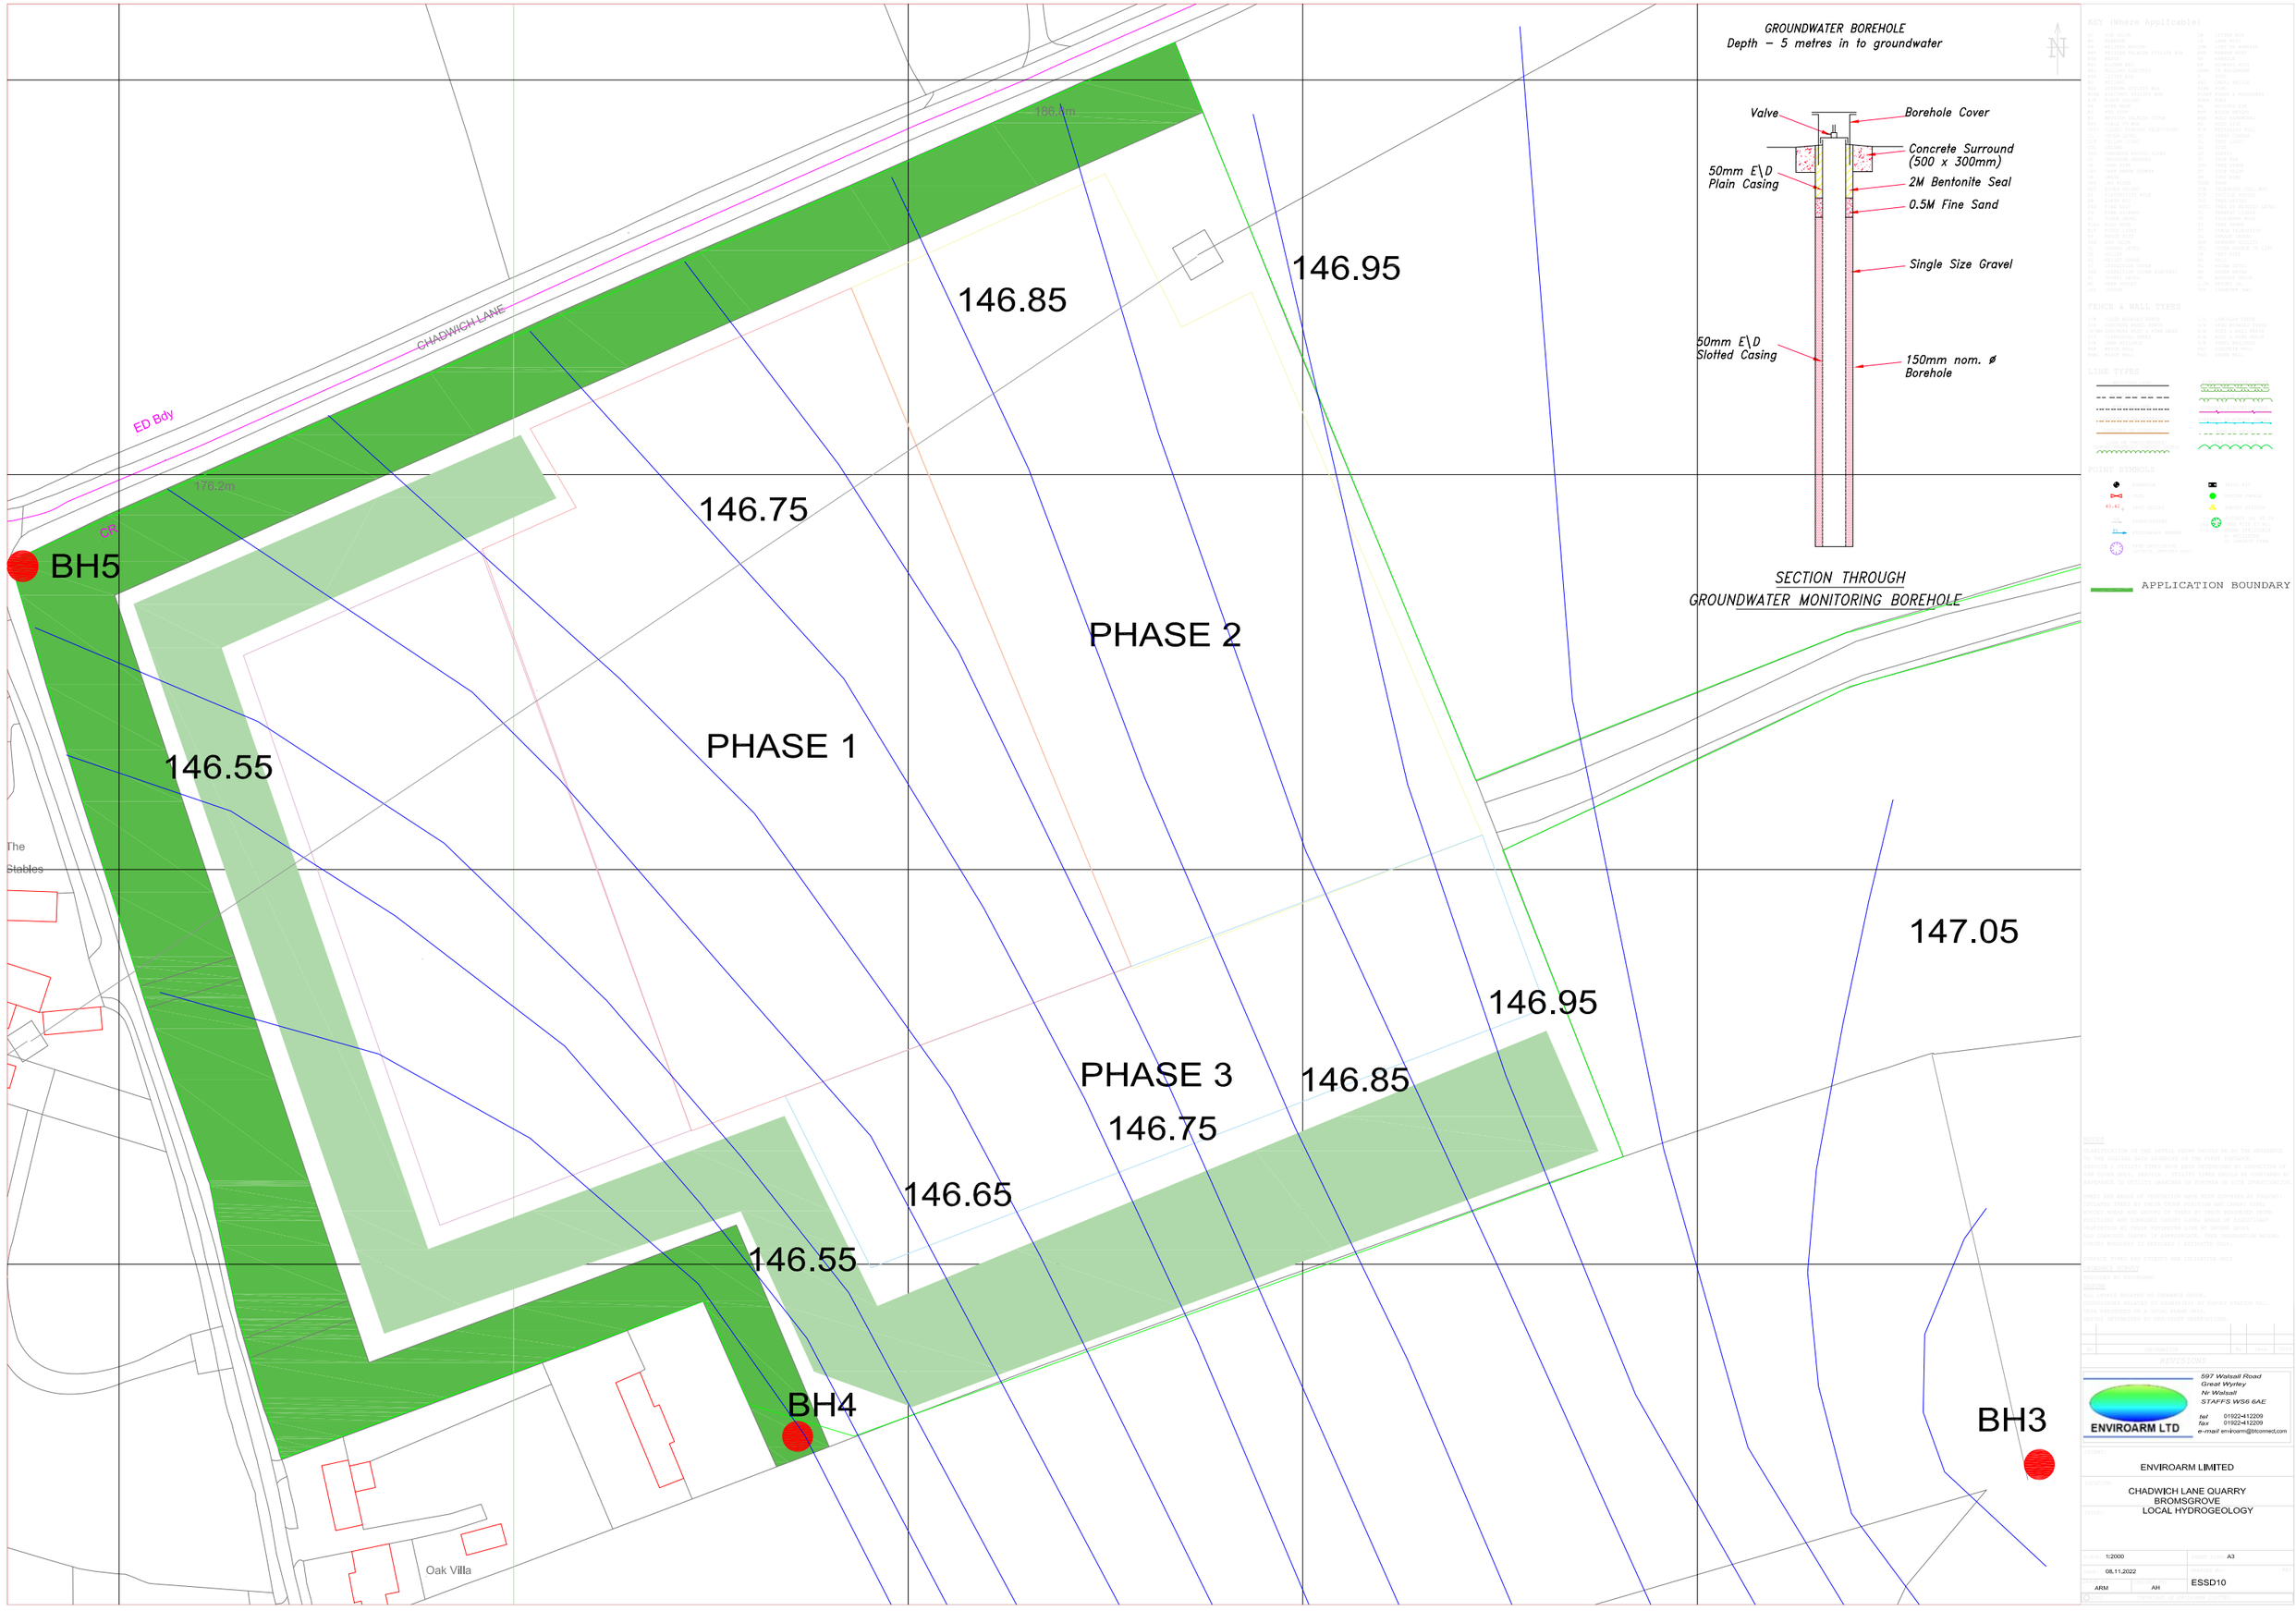
GROUNDWATER BOREHOLE
Depth – 5 metres in to groundwater
Valve
Borehole Cover
Concrete Surround (500 x 300mm)
50mm E\D Plain Casing
2M Bentonite Seal
0.5M Fine Sand
Single Size Gravel
50mm E\D Slotted Casing
150mm nom. ø Borehole
SECTION THROUGH GROUNDWATER MONITORING BOREHOLE
APPLICATION BOUNDARY
CHADWICH LANE
ED Bdy
CR
BH5
BH4
BH3
PHASE 1
PHASE 2
PHASE 3
146.55
146.65
146.75
146.85
146.95
147.05
The Stables
Oak Villa
ENVIROARM LTD
597 Walsall Road
Great Wyrley
Nr Walsall
STAFFS WS6 6AE
tel 01922-412209
fax 01922-412209
e-mail enviroarm@btconnect.com
ENVIROARM LIMITED
CHADWICH LANE QUARRY
BROMSGROVE
LOCAL HYDROGEOLOGY
1:2000
A3
08.11.2022
ESSD10
ARM
AH