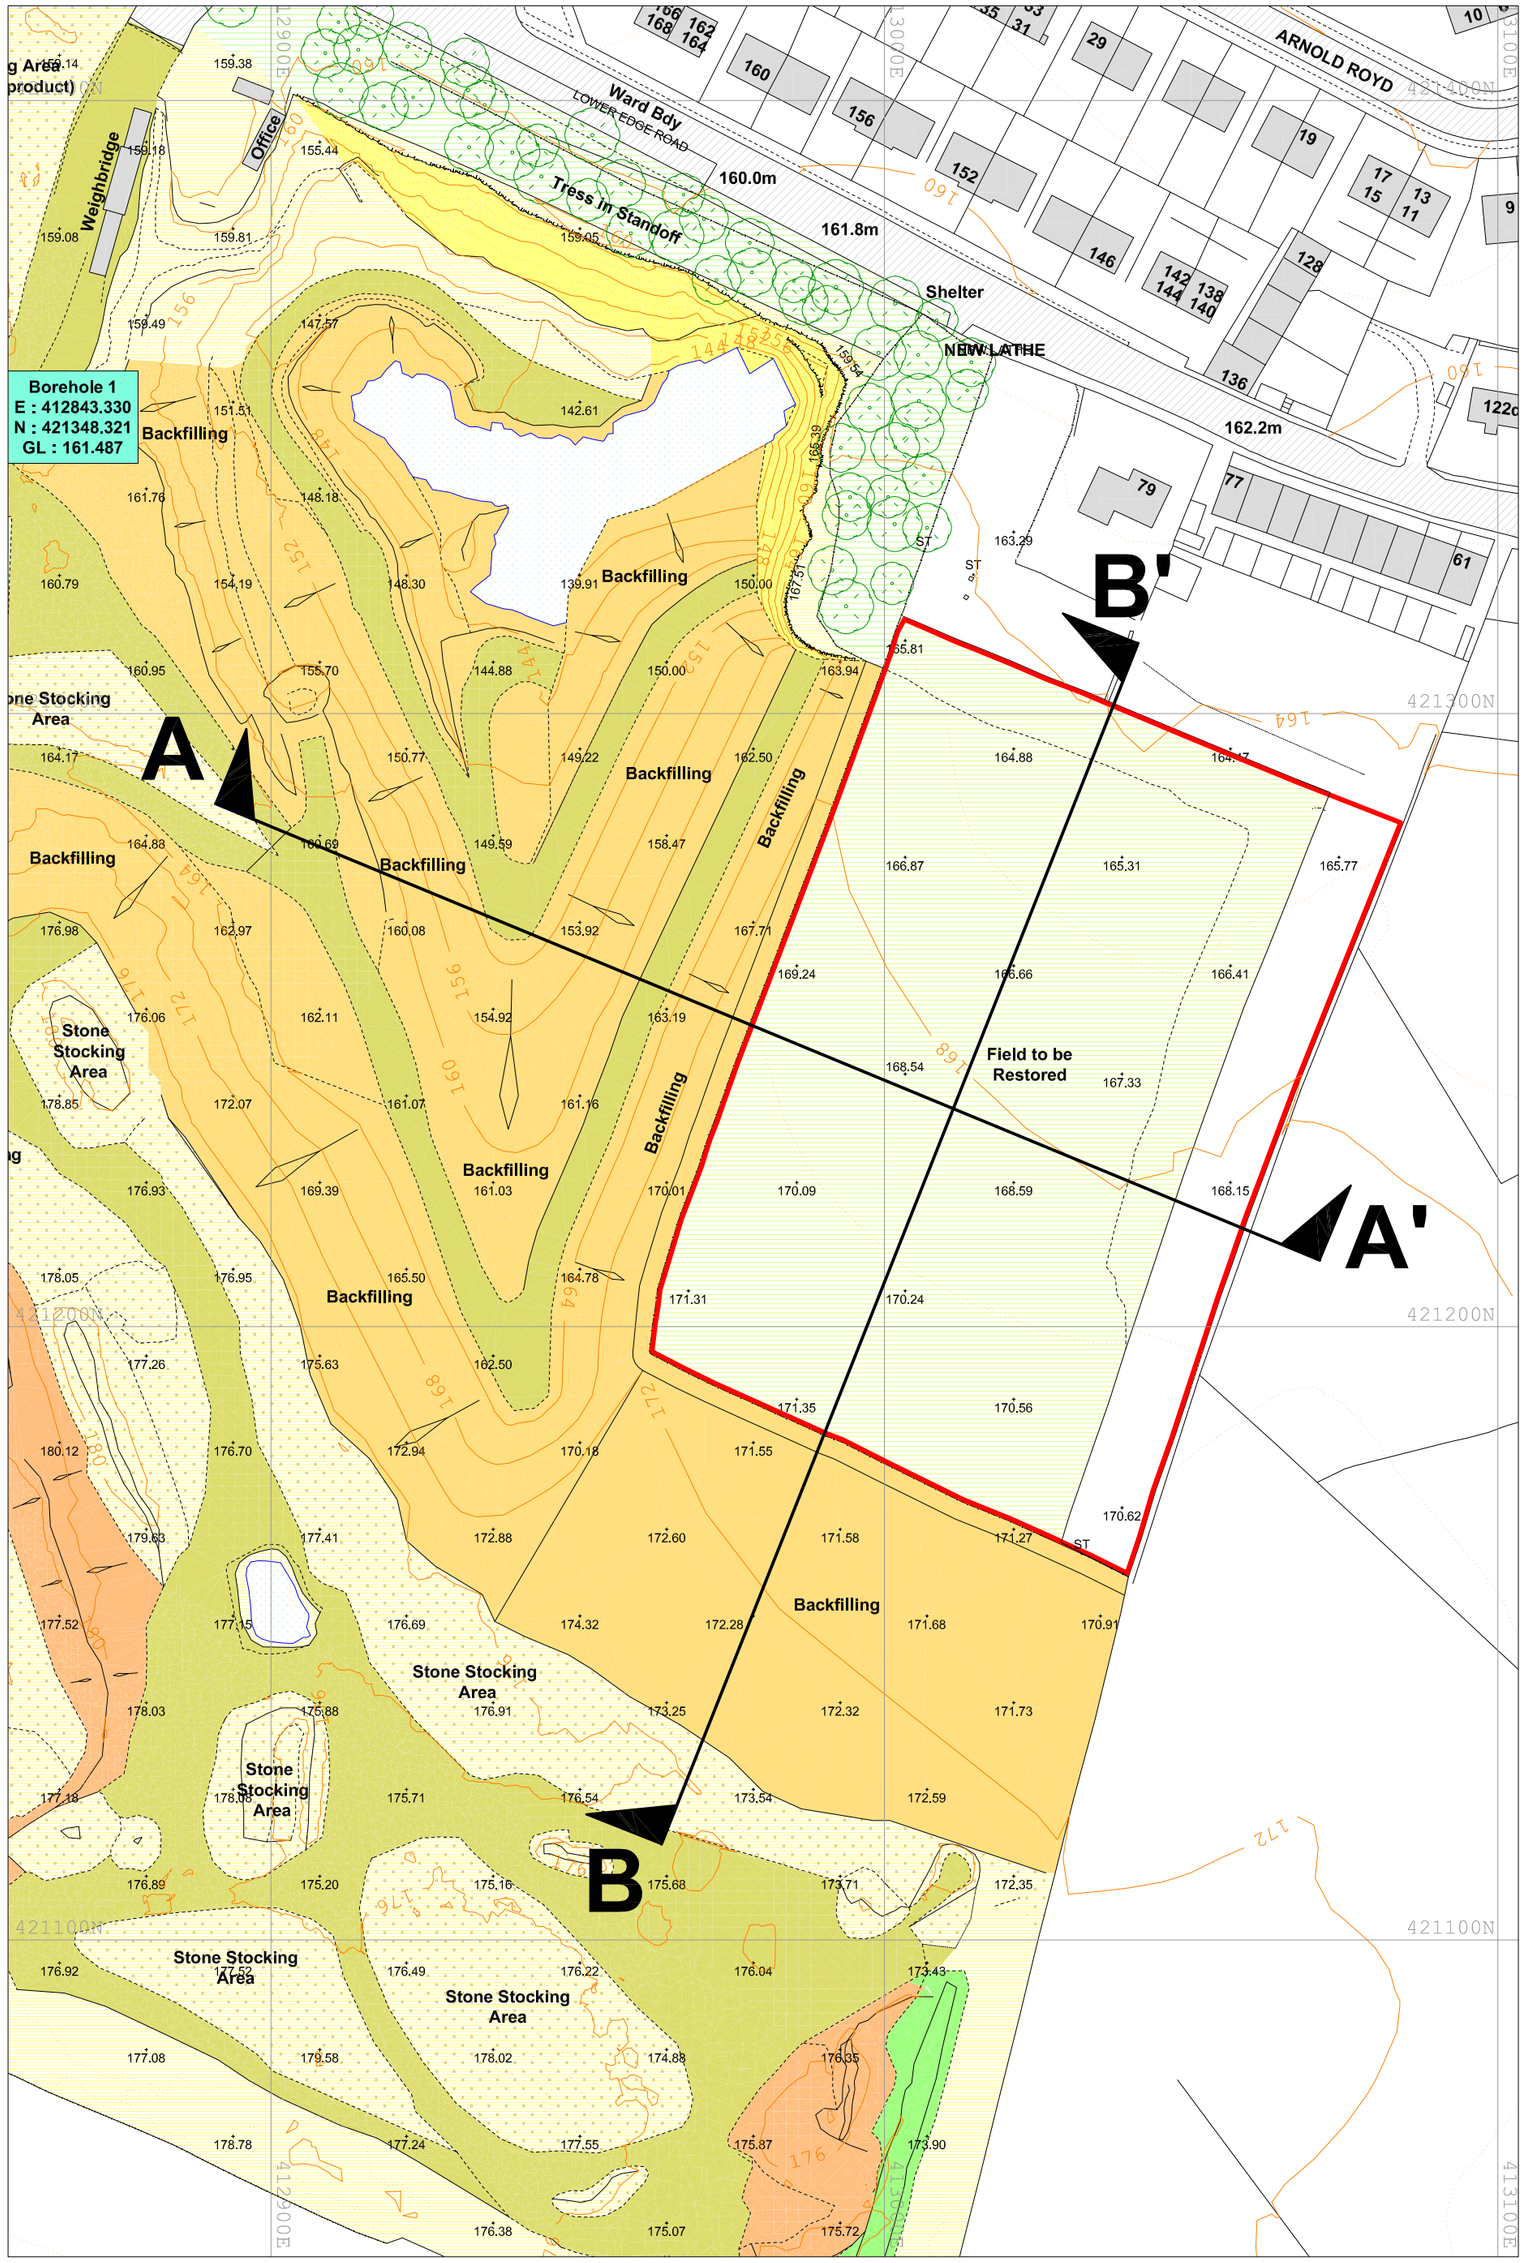

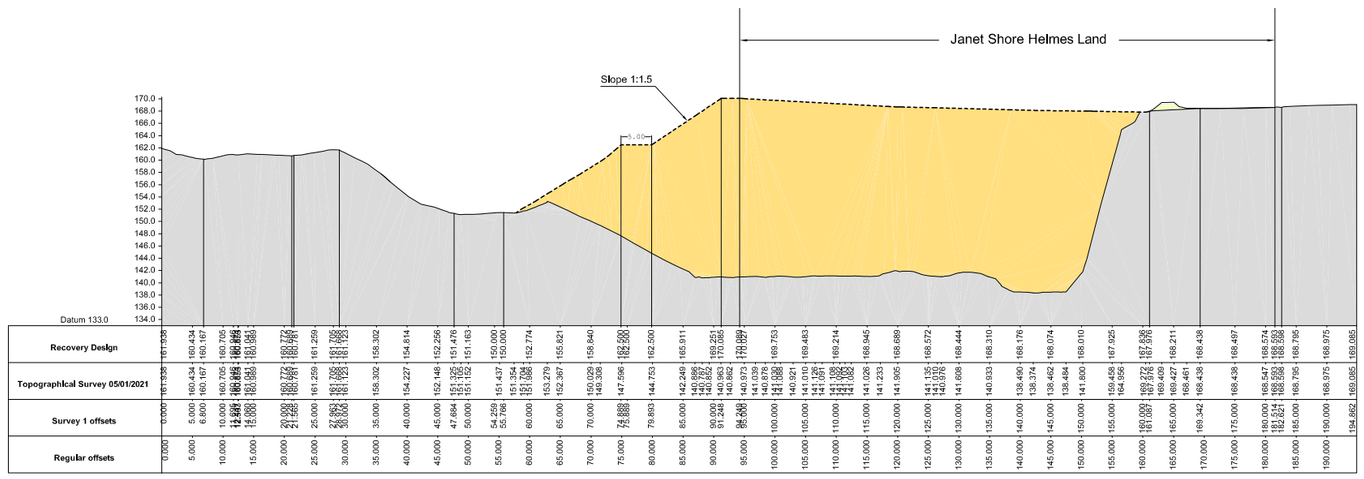

Section A - A'

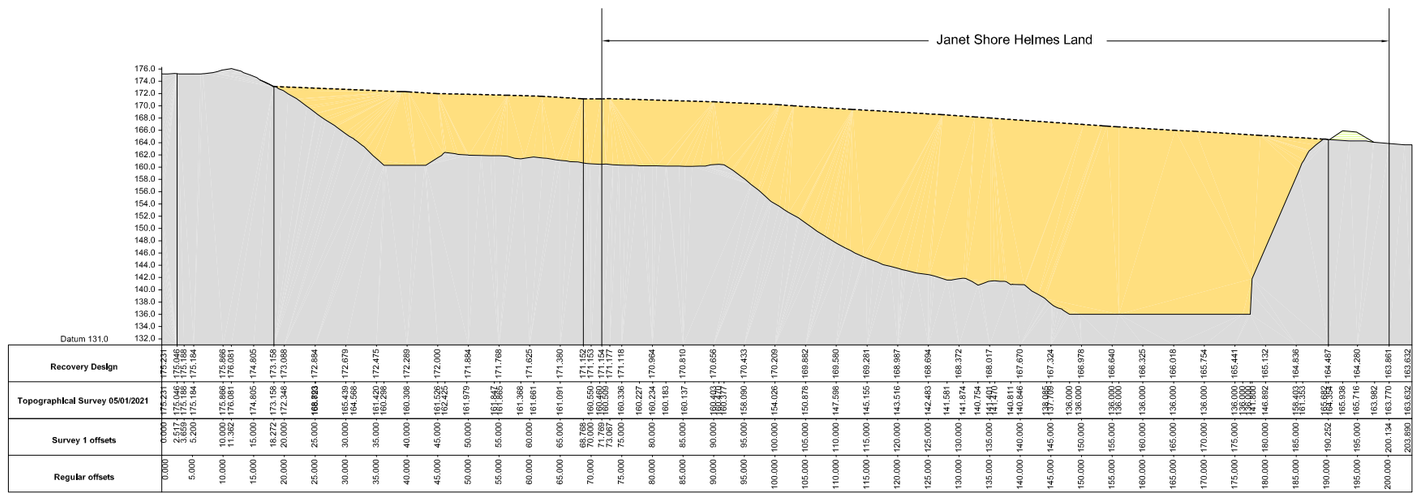

Section B - B'

REVISIONS

	Date	Description	By
//	//	//	//
//	//	//	//
//	//	//	//
//	//	//	//

Legend:

- Janet Shore Helmes Land
- Land Under Control of Applicant
- Top of Banking
- Bottom of Banking
- Kerb - Top
- Kerb - Channel
- Fence - Post & Wire
- Fence - Secure
- Gate
- Track / Footpath
- Wall
- Edge of Waterline
- Hedgeline
- Overhead Cable
- 60.0 1m Contour Intervals
- OS Backcloth
- Building/Structure
- Verge Line
- Foliage Line
- Top of Rock Face
- MH Manhole
- IC Inspection Cover
- BT British Telecom Cover
- G Gully
- LP Lamp Post
- TP Telegraph Pole
- EP Electric Pole
- ST Stop Tap
- GV Gas Valve
- WL Water Level
- IL Invert Level
- CL Cover Level
- EL Eave Level
- RL Ridge Level
- BH Borehole / Trial Pit
- 133.92 Spot Level
- Trees
- Survey Control Station

Datum: Levels relative to Ordnance Survey by connection to OS Active Network by GPS

N

LINEAR SURVEYS LIMITED
23 Knowler Way
Liversedge
West Yorkshire
WF15 6DG

Tel - 01924 521862
Mob - 07884434452

e-mail - linearsurveys@gmail.com

Client

RAND & ASQUITH (ACEBLADE) LIMITED

Job Title

LOW EDGE QUARRY
ELLAND EDGE

Scale	Date	Drawn by	Checked By
1:1000@A2	JAN 21	PR	JC

Dwg. title

Recovery Design
and Cross Sections

DWG No.

RA/LEQ/JAN21-03