FOR INFORMATION	FOR ESTIMATION ONLY	DRAWING NOT APPROVED	APPROVED FOR MANUFACTURE	FINAL DRAWING	REVISED FINAL DRG

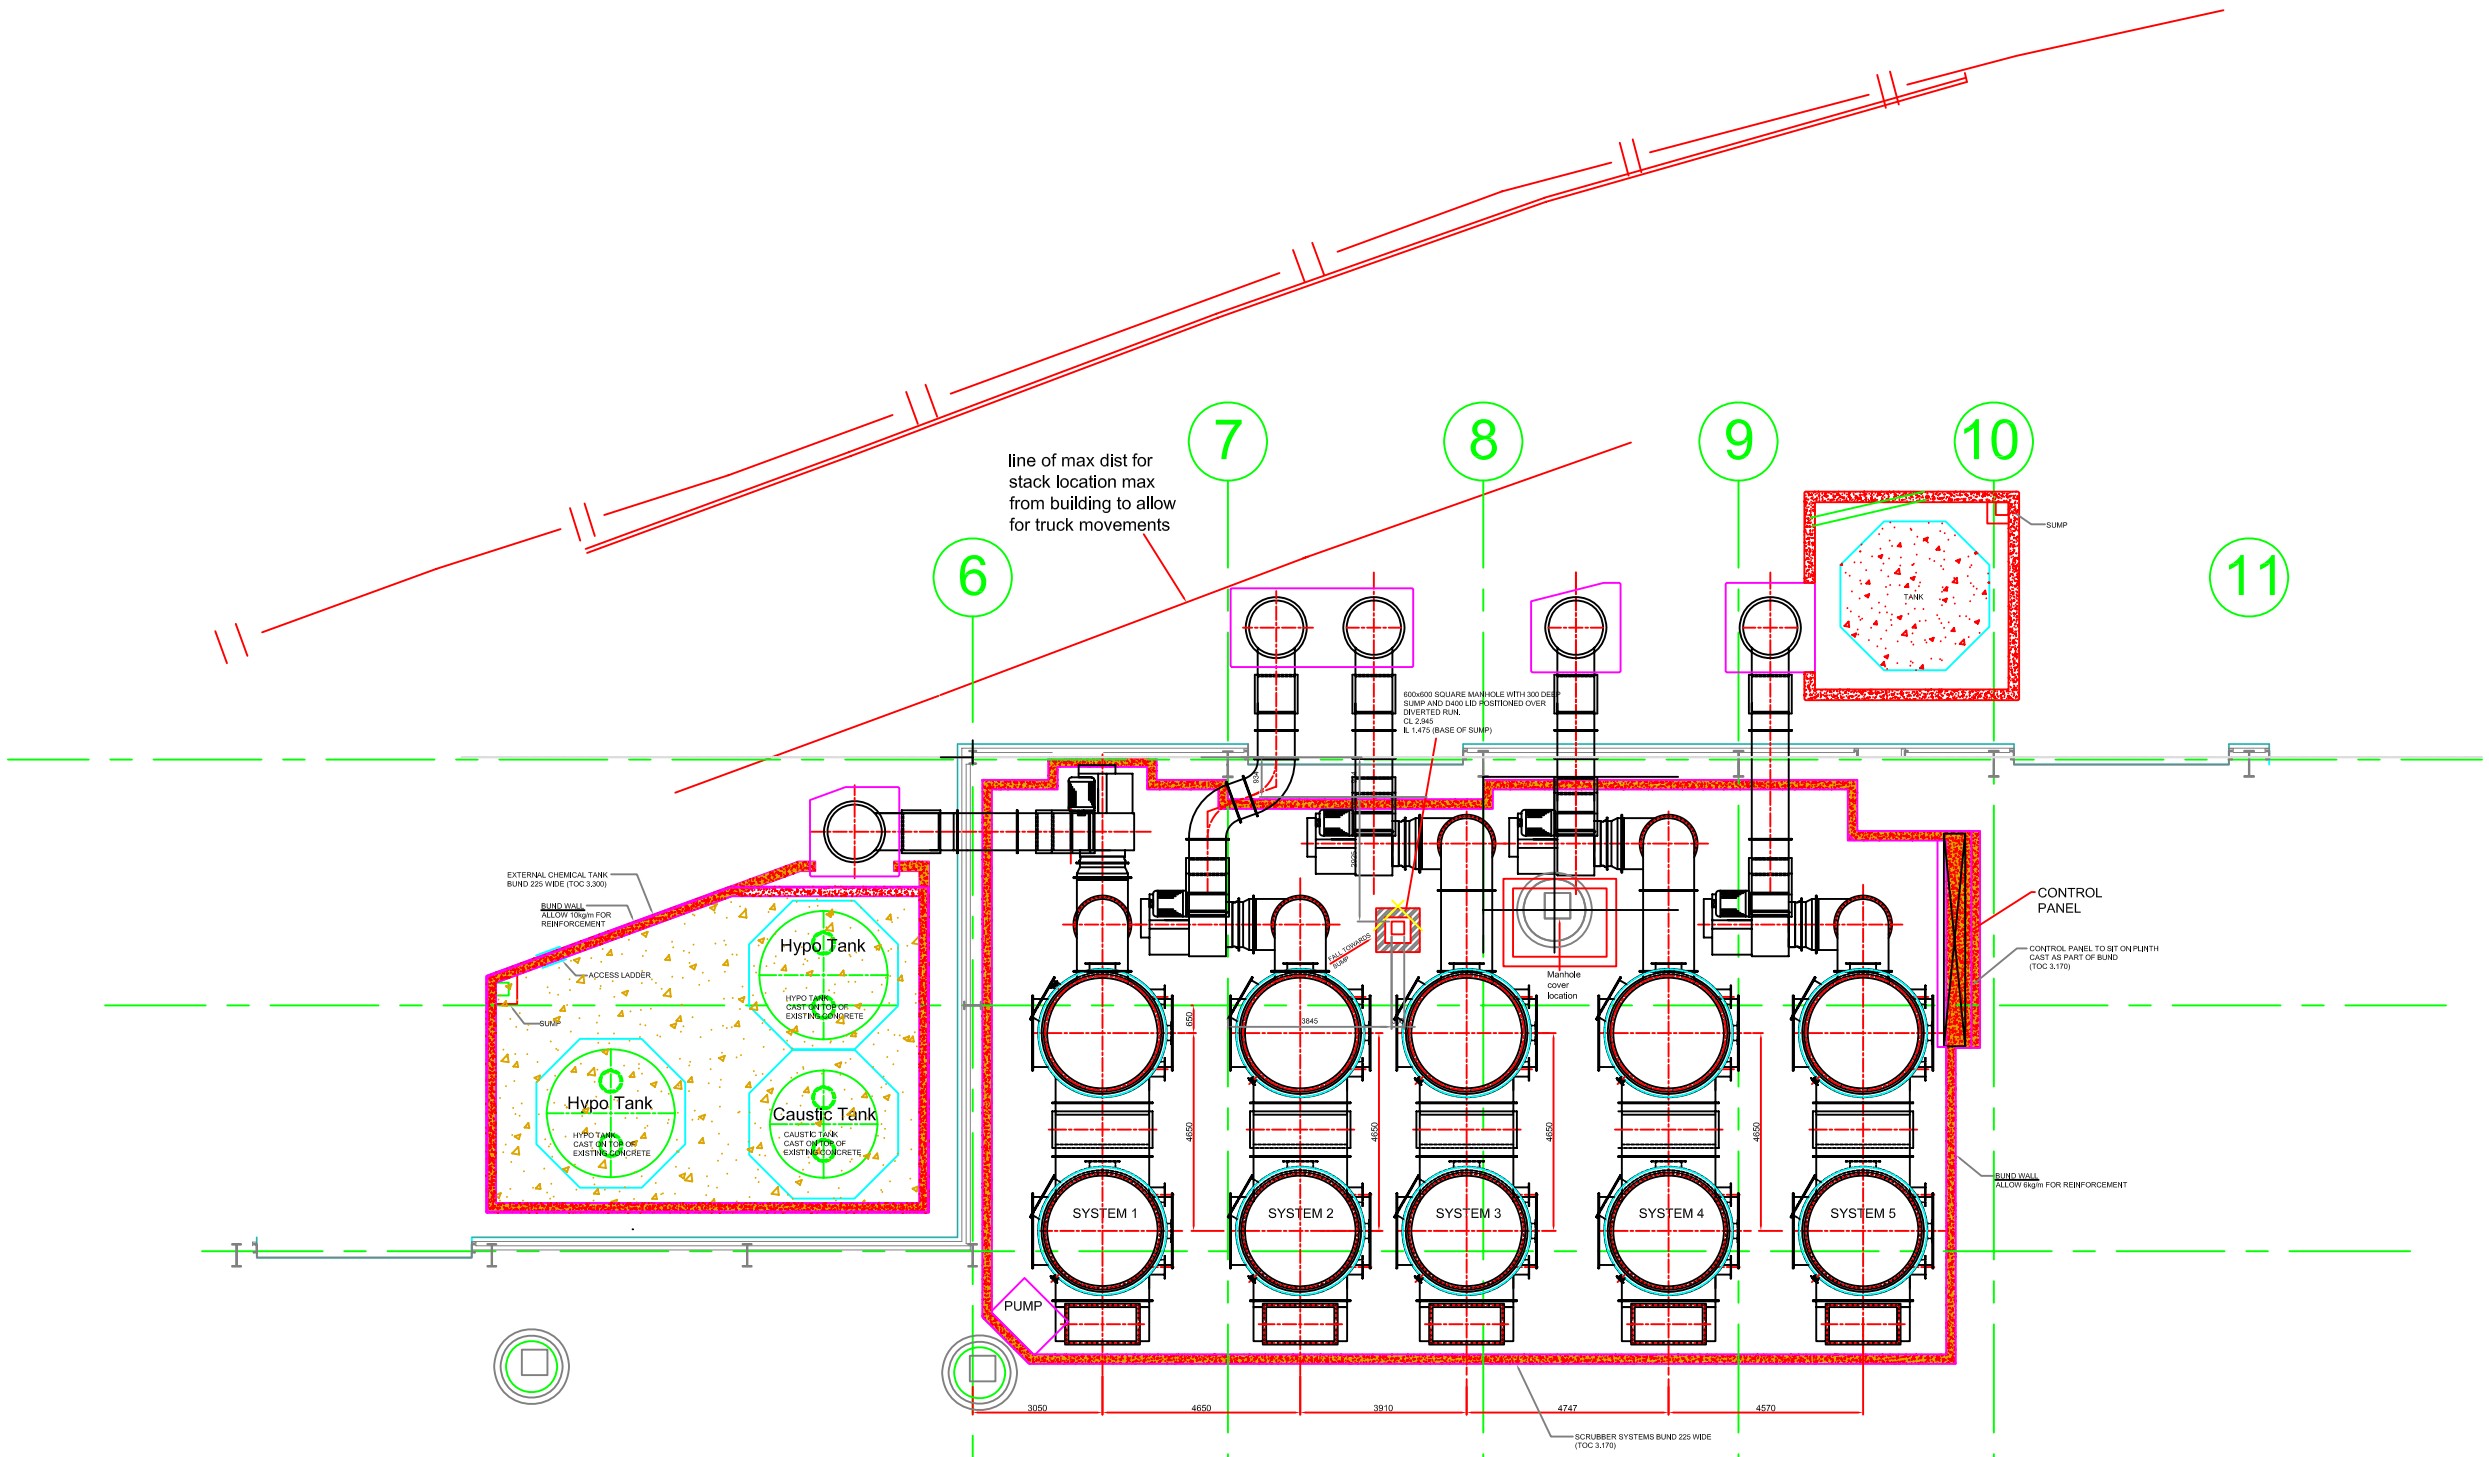

Do Not Scale - if in doubt - ASK!

COPYRIGHT CLAIMED

THIS DRAWING IS THE PROPERTY OF SIMDEAN ENVIROTEC LTD AND MUST NOT BE REPRODUCED IN ANY MATERIAL FORM WITHOUT THE EXPRESSED PERMISSION OF THE COMPANY IN WRITING

Simdean Envirotec Ltd

Pollution Solutions through Engineering Excellence

Shrewley Farm Five Ways Road Hatton Warwicks CV35 7AT

T: +44 1926 840233 F: +44 1926 840237

DRN	TITLE		
NRC	Combination of scrubber layout and plinths - Graphite Resources , Gateshead		
CHD	SCALE	DATE	DRG No
	NTS	5/7/11	