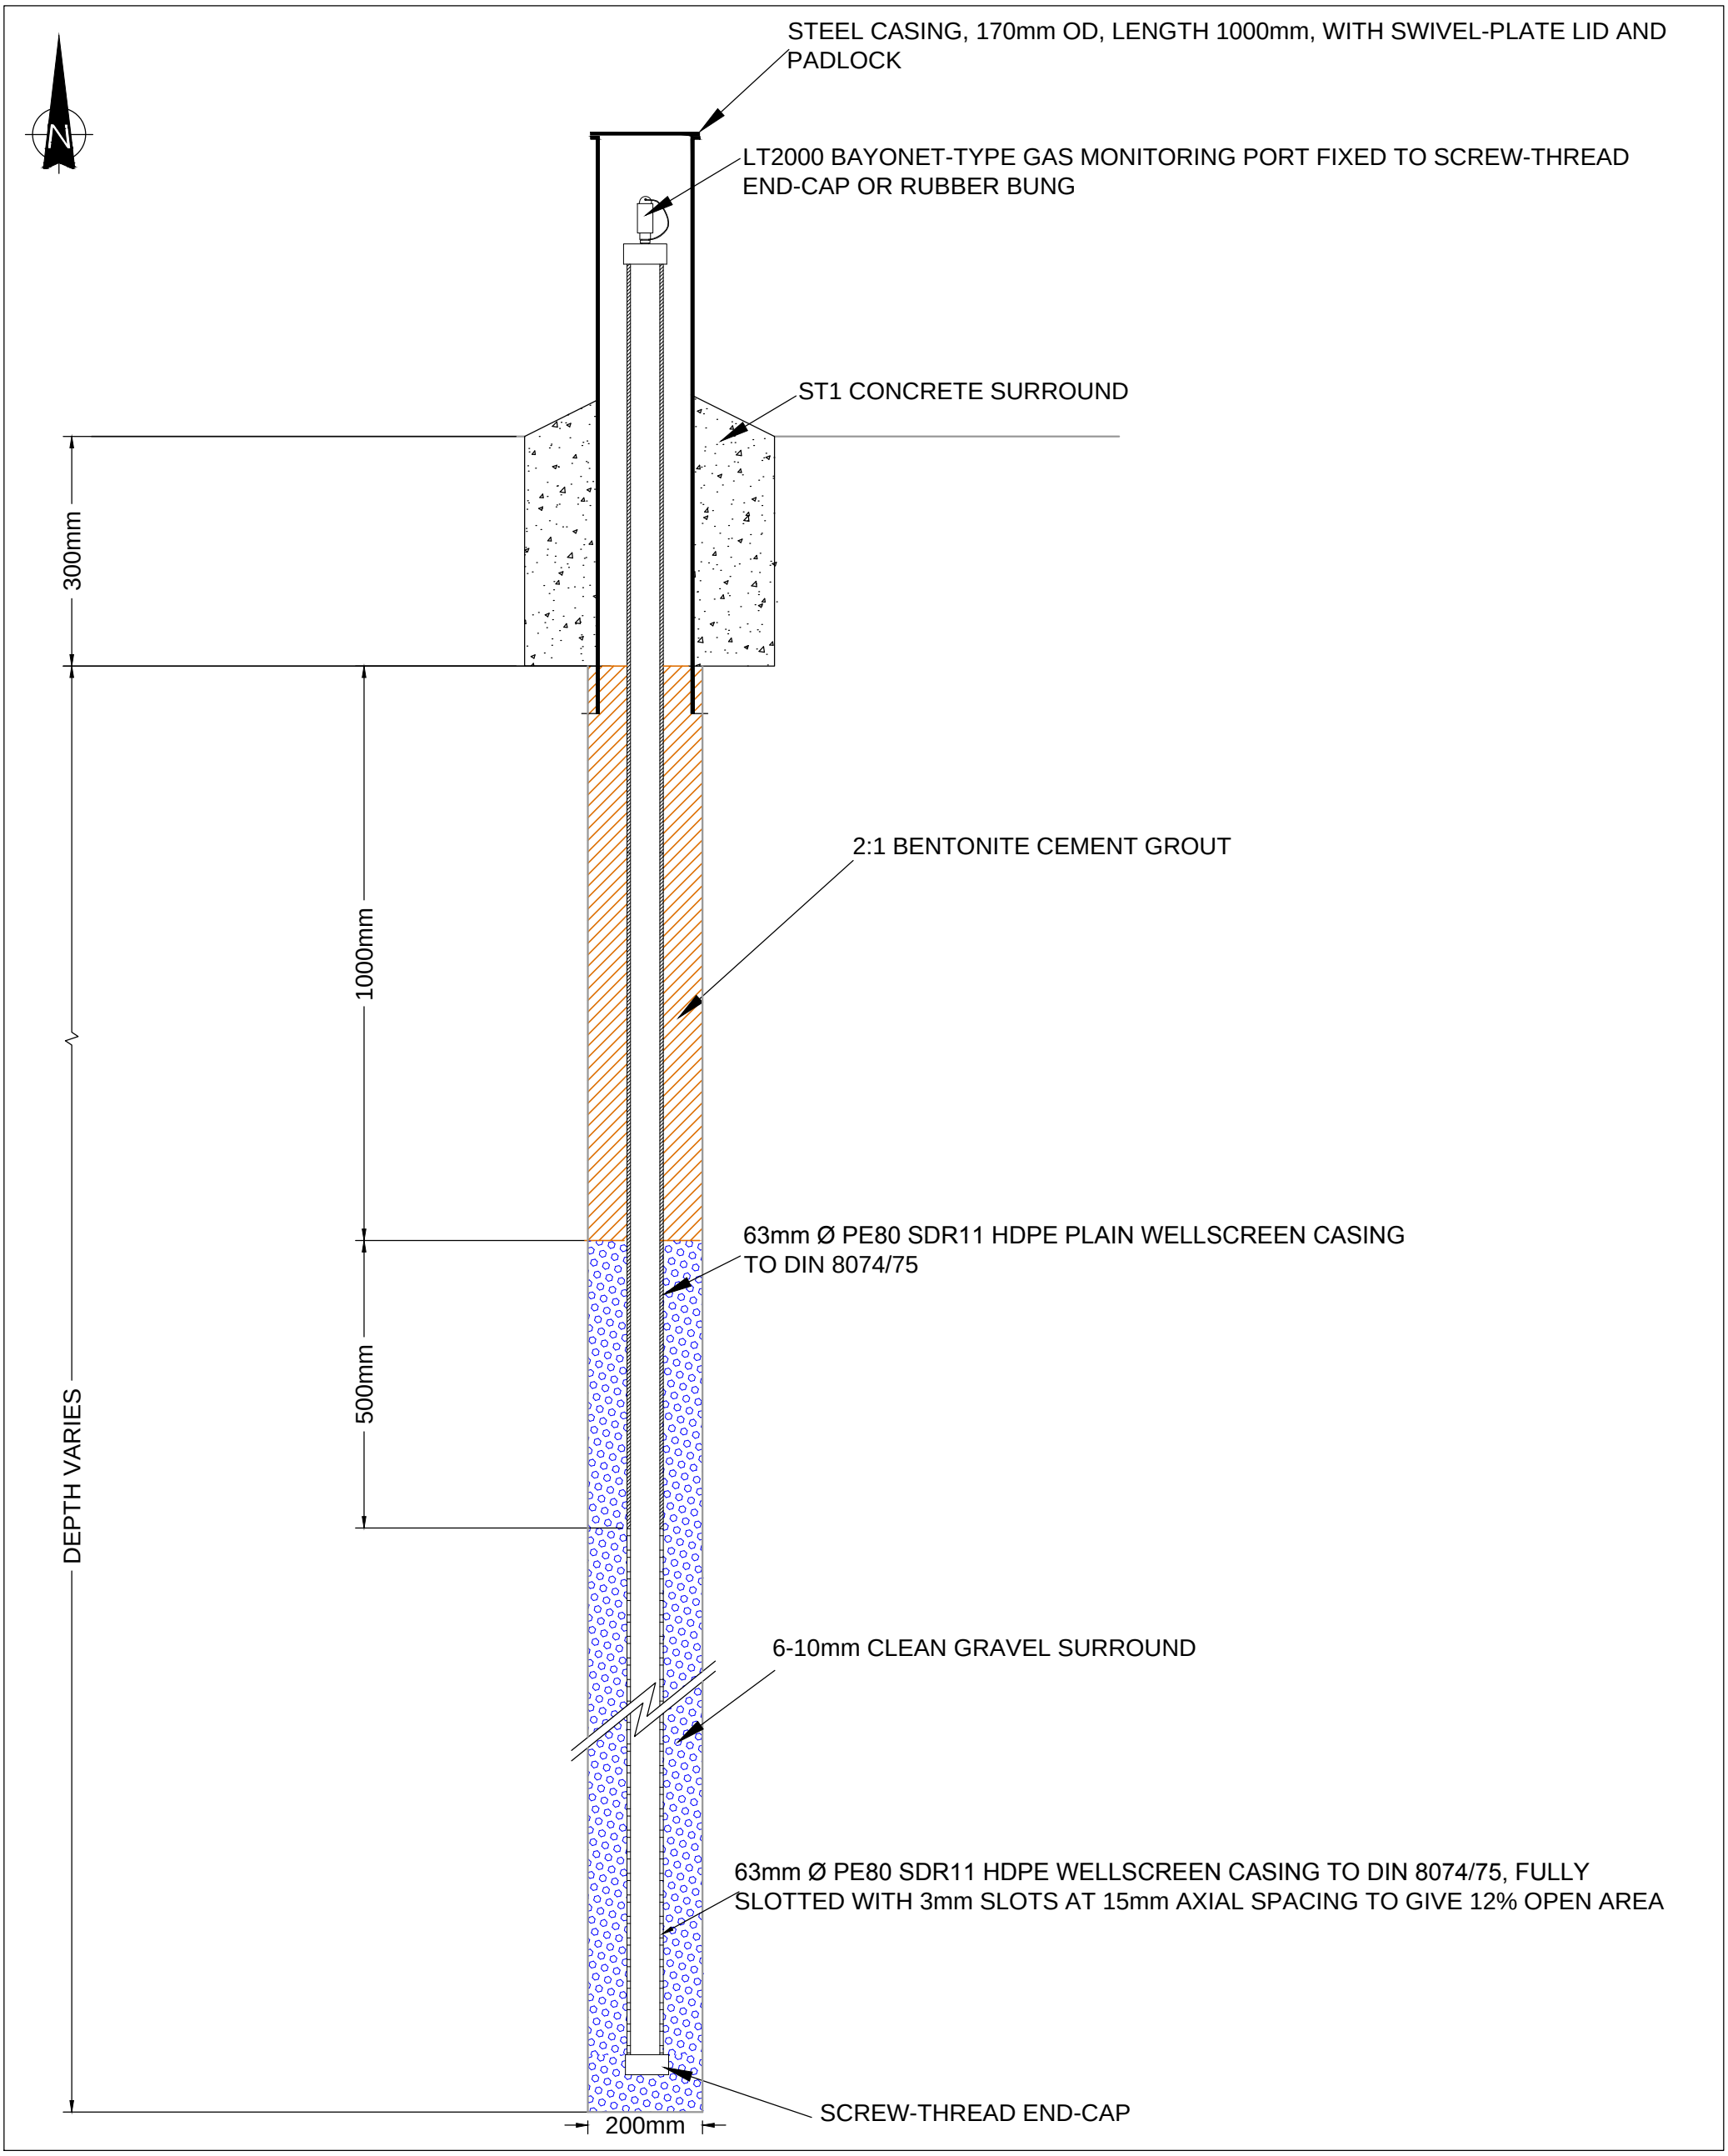

CLIENT

FCC Environment

FCC Environment (UK) Limited
Ground Floor West, 900 Pavilion Drive, Northampton Business Park, Northampton, NN4 7RG

Sirius Environmental

NOTES

REPRODUCED FROM ORDNANCE SURVEY SUPERPLAN DATA WITH THE PERMISSION OF THE CONTROLLER OF HER MAJESTY'S STATIONARY OFFICE, CROWN COPYRIGHT. ALL RIGHTS RESERVED. LICENCE NUMBER: 10001998

THIS INFORMATION IS CONFIDENTIAL AND THE PROPERTY OF SIRIUS. IT IS RELEASED ON CONDITION THAT NONE OF THE INFORMATION SHALL BE DISCLOSED TO ANY THIRD PARTY OR REPRODUCED IN WHOLE OR PART WITHOUT THE PRIOR CONSENT IN WRITING OF SIRIUS.

JOB TITLE

COLSTERWORTH LANDFILL SITE ENVIRONMENTAL PERMIT VARIATION APPLICATION

DRAWING TITLE

IN-WASTE GAS MONITORING BOREHOLE DETAIL

REV	DESCRIPTION	DATE	BY

DRAWN	DATE	APPROVED	DATE
M.K	20/02/20	D.T	20/02/20

SCALE	SHEET	DRAWING NUMBER	REVISION
1:11	A3P	WR7600/11/12	0