Waste4Generation ltd Corby Facility Points of Emissions

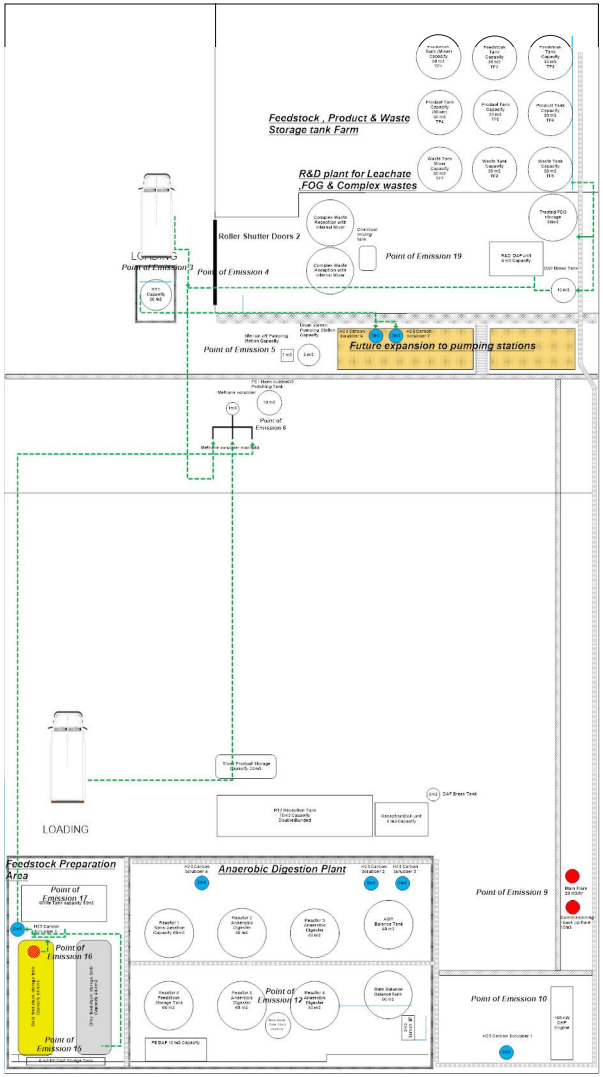

Waste4Generation ltd Corby Facility	Drawing:	Dwg. No:	Revision:	Notes:	Waste4Generation ltd 12b Earlstrees road Earlstree's Industrial Estate Corby , Northamptonshire NN17 4HZ
Site points of emission layout	Scale: 1:500	Date: 21/03/2022	Rev: A		