BASINGSTOKE STW

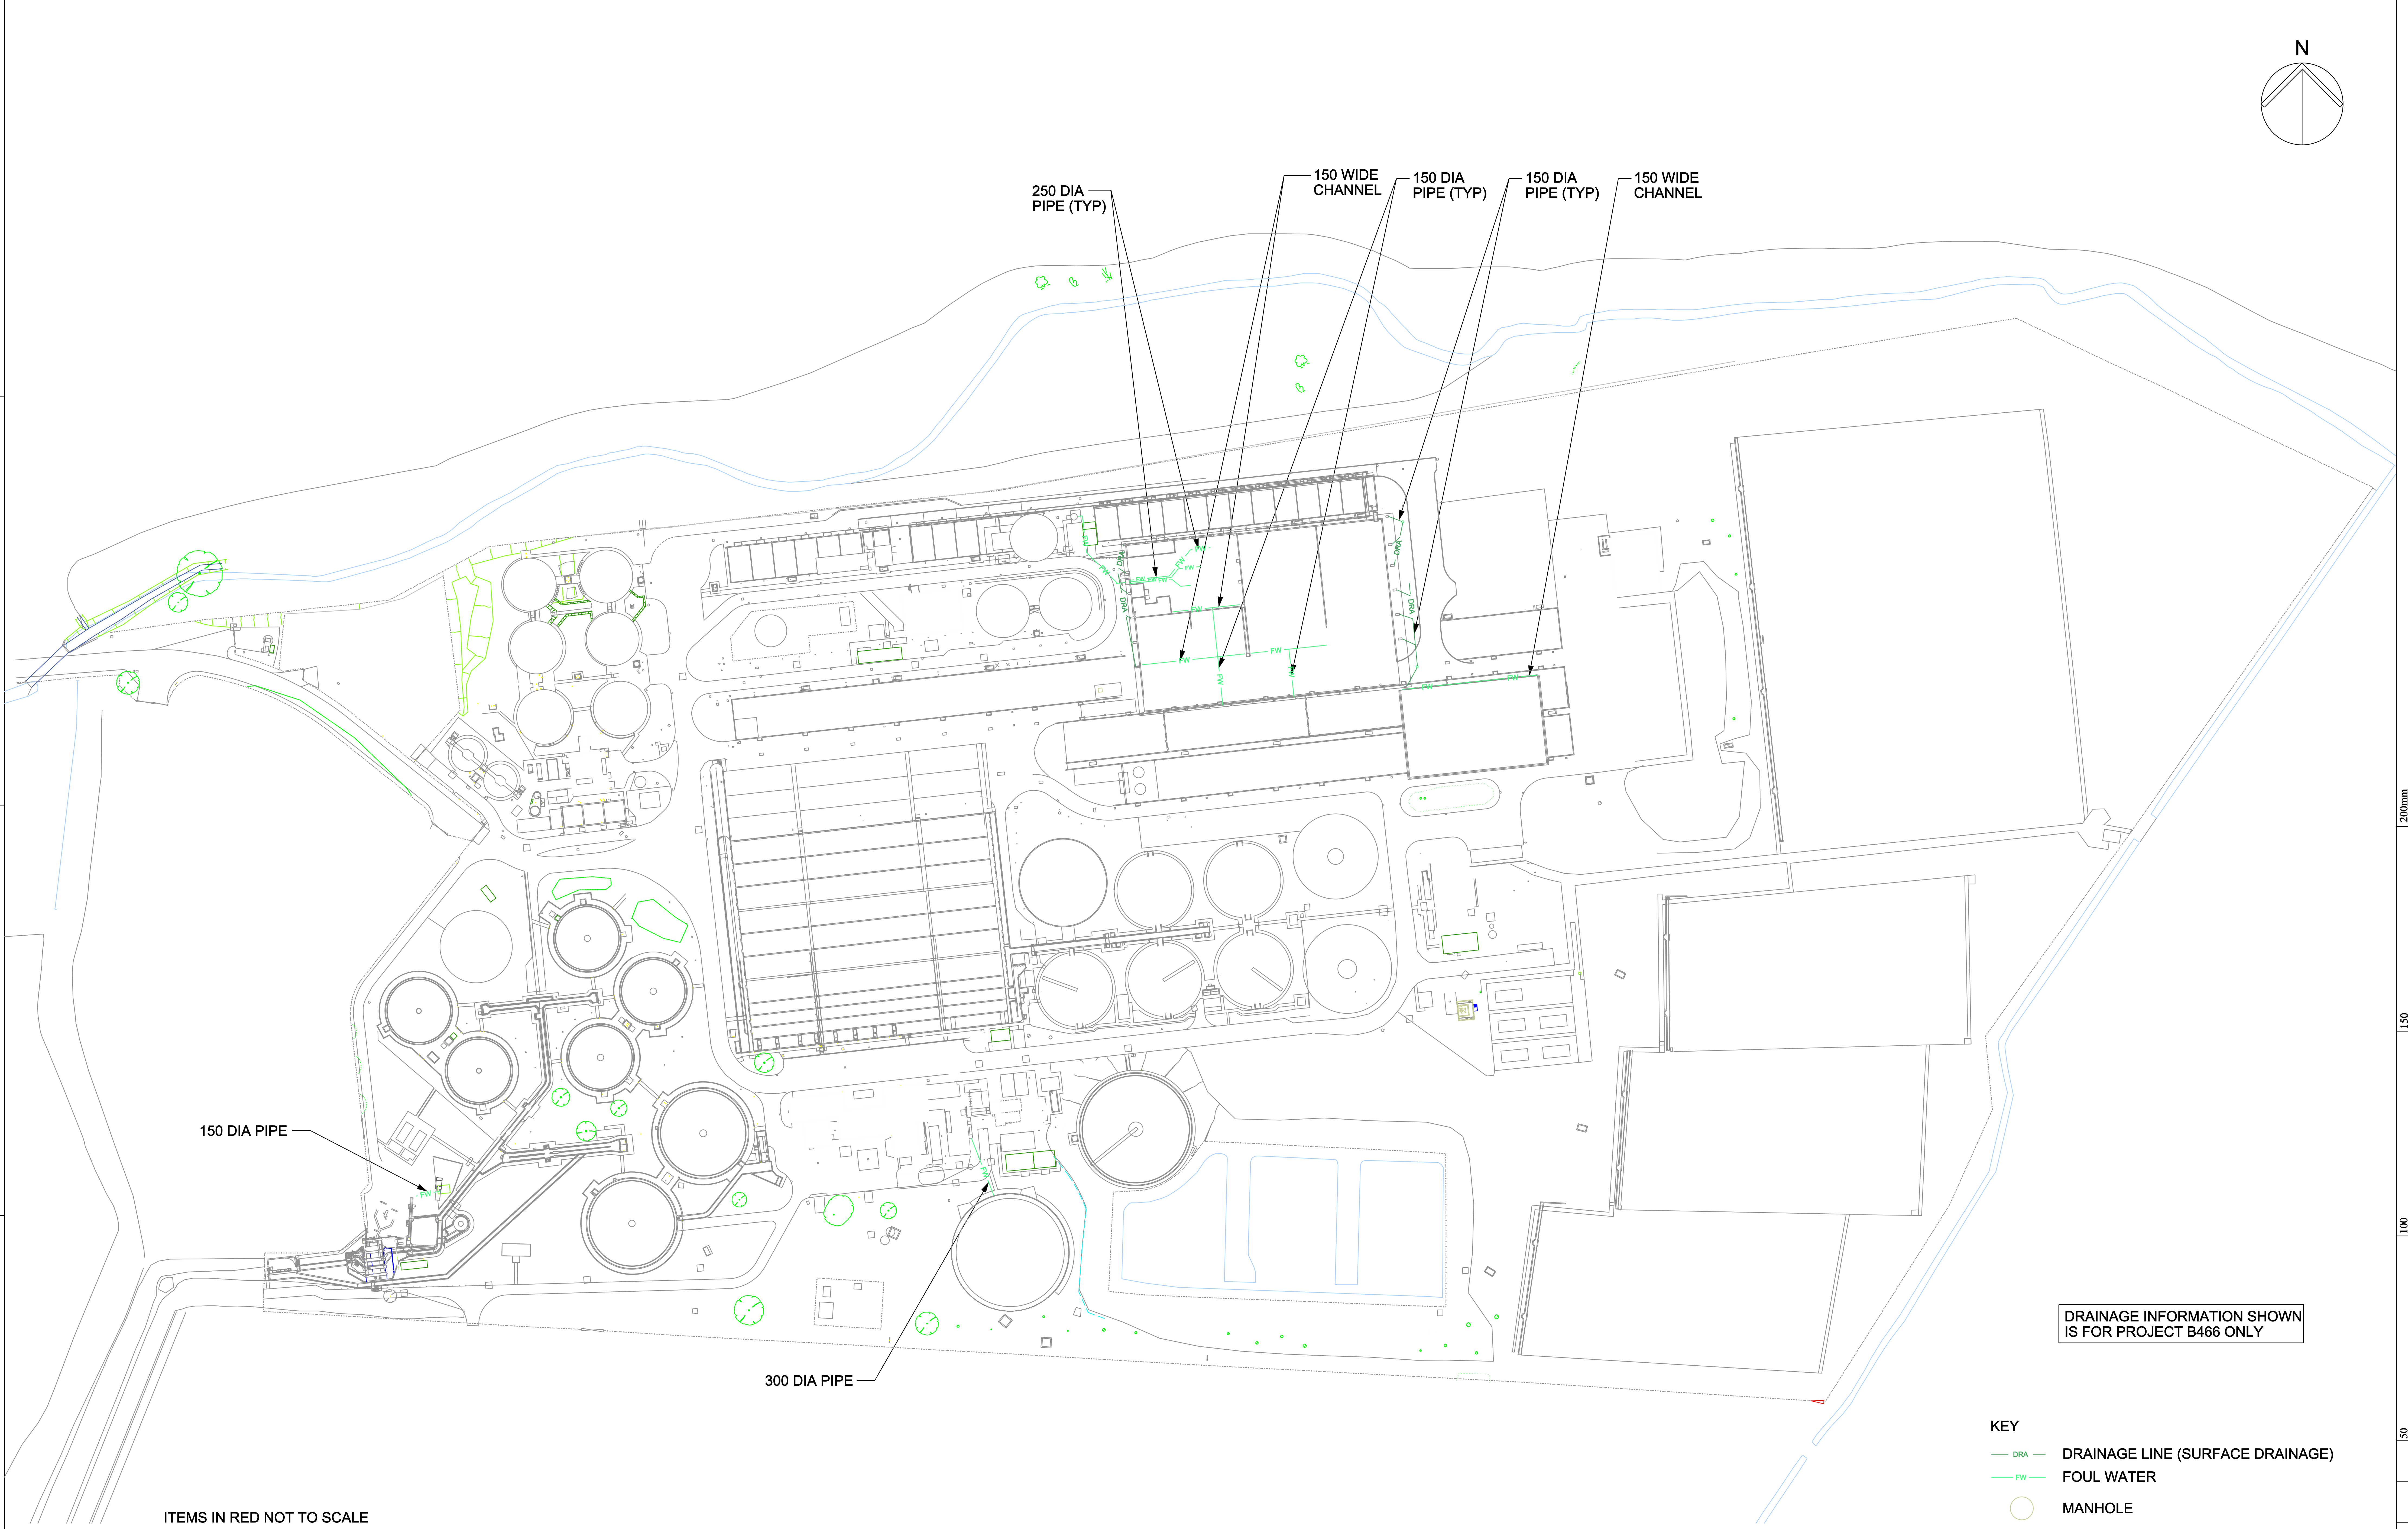

ITEMS IN RED NOT TO SCALE

UNCONTROLLED WHEN PRINTED

DRAWING UNAPPROVED BY OPERATIONS

© COPYRIGHT : UNAUTHORISED REPRODUCTION PROHIBITED.
BASED ON THE ORDNANCE SURVEY MAP WITH THE SANCTION
OF H.M. STATIONERY OFFICE - LICENCE No. 100019345.

Iss	Description	Drawn	Chkd	Appd	Date
B	UPDATED FOR CLIENT'S COMMENTS	HS	SG	CS	15/02/2013
A	UPDATED FOR PROJECT B466	HS	SG	CS	21/12/2012

Thames Water

TECHNICAL INFORMATION
Clearwater Court
Vastern Road
Reading RG1 8DB

Drawing Title:
DRAINAGE PLAN

Location / Town:	Location Code:	OS Reference:	
BASINGSTOKE	BASIS1ZZ	SU673552	
Drawing No.: BASIS1ZZ-DPL-001	Scale: 1:1250	Sheet Size: A1	Rev: B

PLOTTED ON $$$$sytime$$$$$$$$$$ BY $$$USR$$$ LOCATION : $$$$$$SITENAME$$$$$$ $$$$dgnspec$$$

© Thames Water Utilities Ltd 2004