RYE MEADS STW

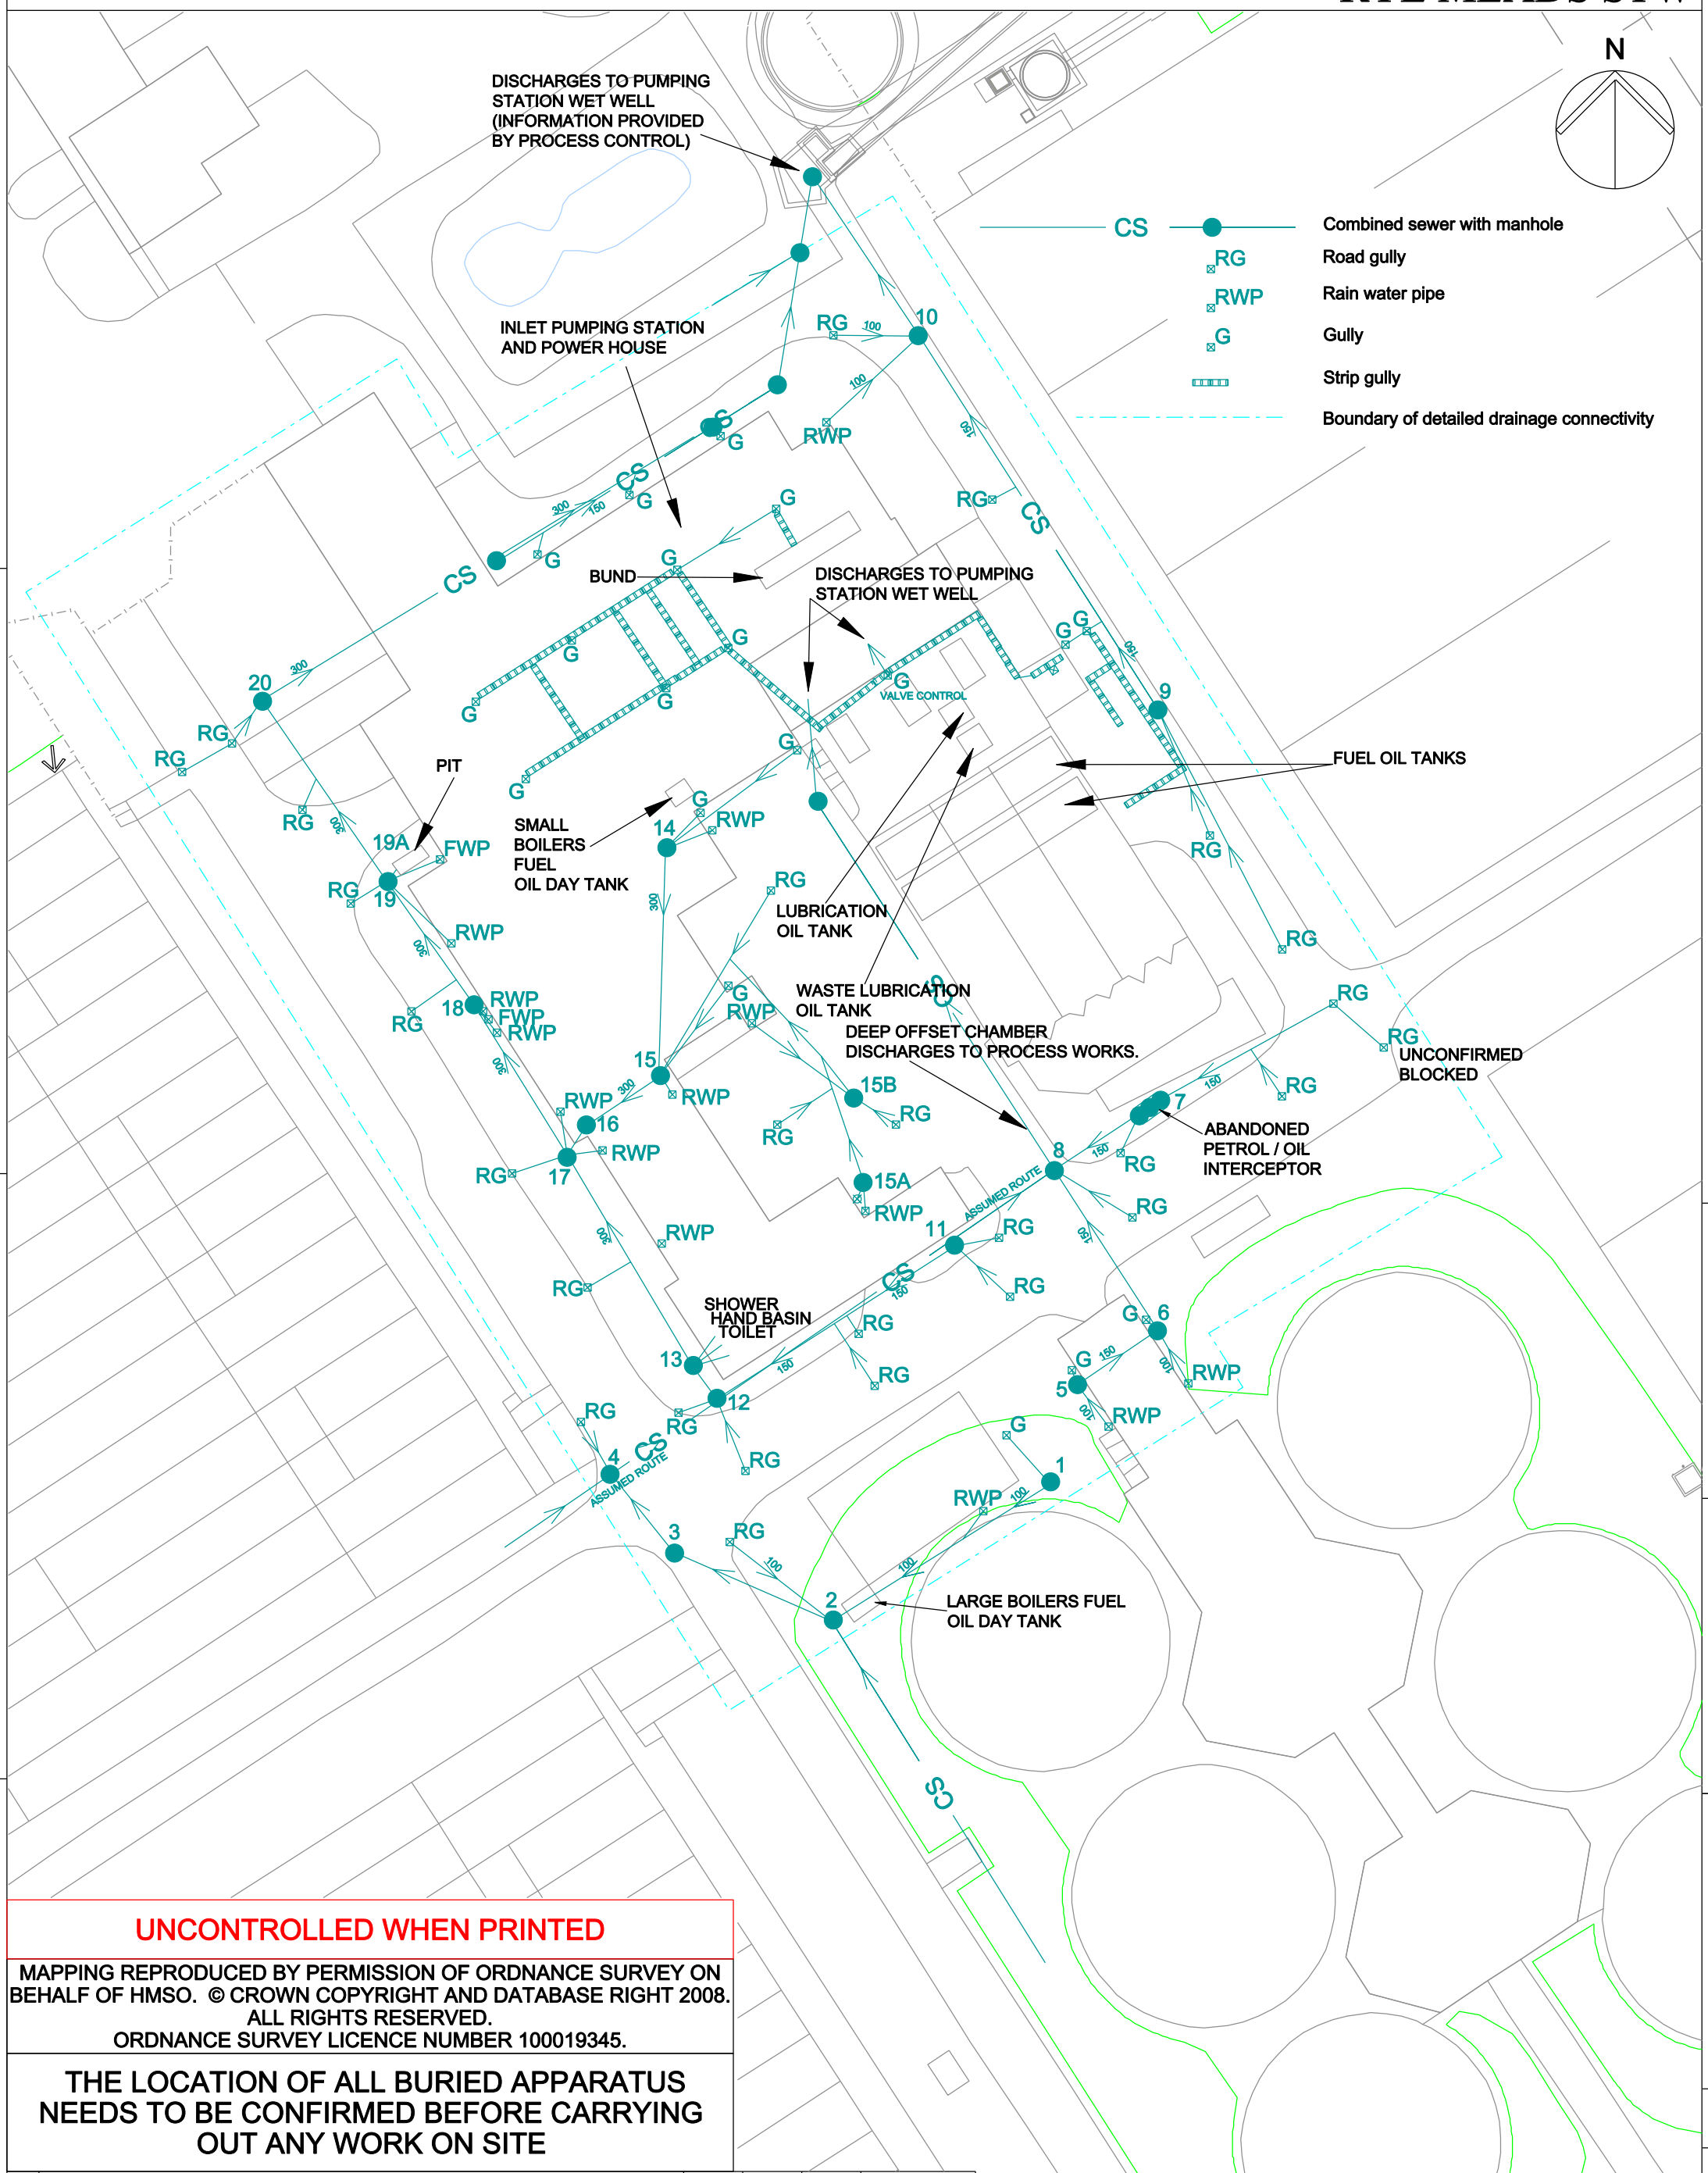

UNCONTROLLED WHEN PRINTED

MAPPING REPRODUCED BY PERMISSION OF ORDNANCE SURVEY ON BEHALF OF HMSO. © CROWN COPYRIGHT AND DATABASE RIGHT 2008. ALL RIGHTS RESERVED. ORDNANCE SURVEY LICENCE NUMBER 100019345.

THE LOCATION OF ALL BURIED APPARATUS NEEDS TO BE CONFIRMED BEFORE CARRYING OUT ANY WORK ON SITE

Iss	Description	Drawn	Chkd	Appd	Date
A	TAKEN FROM P1175-D07-31-6, OCT 2007	IMP	TAK	TAK	06/01/2009

Thames Water
TECHNICAL INFORMATION
Clearwater Court
Vastern Road
Reading RG1 8DB

Drawing Title:
DRAINAGE PLAN
SHEET 2 OF 2
PPC AREA DETAIL

Location / Town: STANSTED ABBOTTS
Location Code: RYEMS1ZZ
OS Reference: TL392104
Drawing No.: RYEMS1ZZ-DPL-002
Scale: 1:500
Sheet Size: A3
Rev: A

PLOTTED ON $$$$sytime$$$$$$$$$$ BY $$$USR$$$ LOCATION : $$$$$$SITENAME$$$$$$ $$$$dgnspec$$$$$$$$$$