AREA D – FPP – CONTAINMENT CALCULATIONS

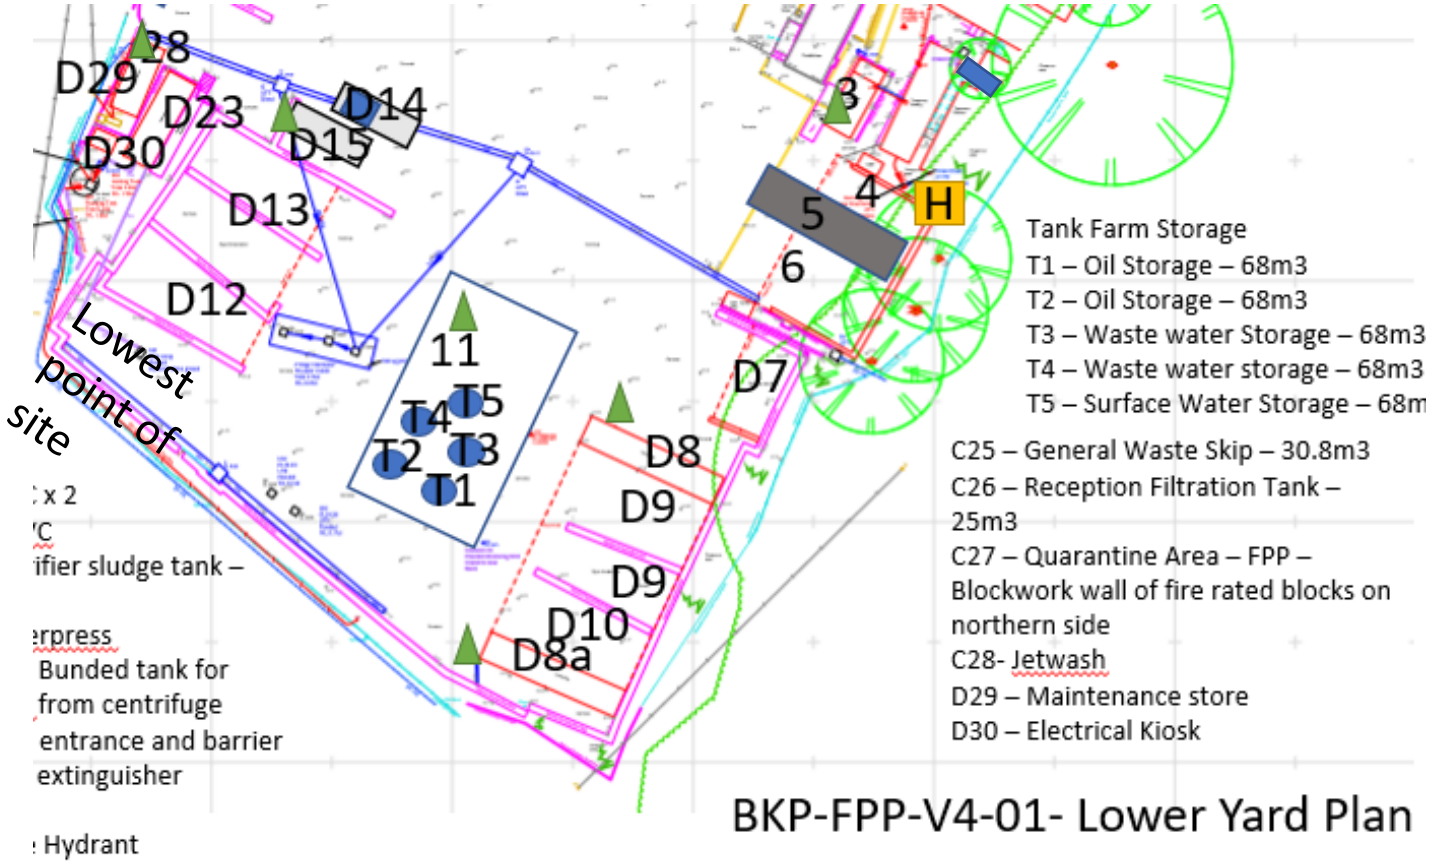

Key

D7 – Packaged Oil water Storage – 40m3
D8 – Oily Rags / Absorbents storage – Within 40ft vented metal container – 24m3 storage
D9 – Non Hazardous Aggregate / Gully Waste Pile – 50 Tonnes
D10 – Centrifuge Cake/Interceptor solids storage – 25 Tonnes Storage
D8a – Oily Rags / Absorbents storage – Within 40ft vented metal container
T1 – Surface Water – 68m3
T2 – Waste Oil – 68m3
T3 – Waste Water Storage – 68m3
T4 – Waste Water Storage – 68m3
T5 – Oil Storage – 68m3
D12 – Interceptor / Oil Sludge Storage – 40m3
D13 – Non Hazardous Solids / AVC sludge storage – 40m3
D15 – Centrifuge
D14 – Centrifuge Feed Tank – 12m3 in metal mobile Bund (20m3)
D23 – Centrate Tank – 20m3 Self-Bunded
D29 – Workshop – Metal container
D30 – Electrics Kiosk
- Office Electric Kiosk