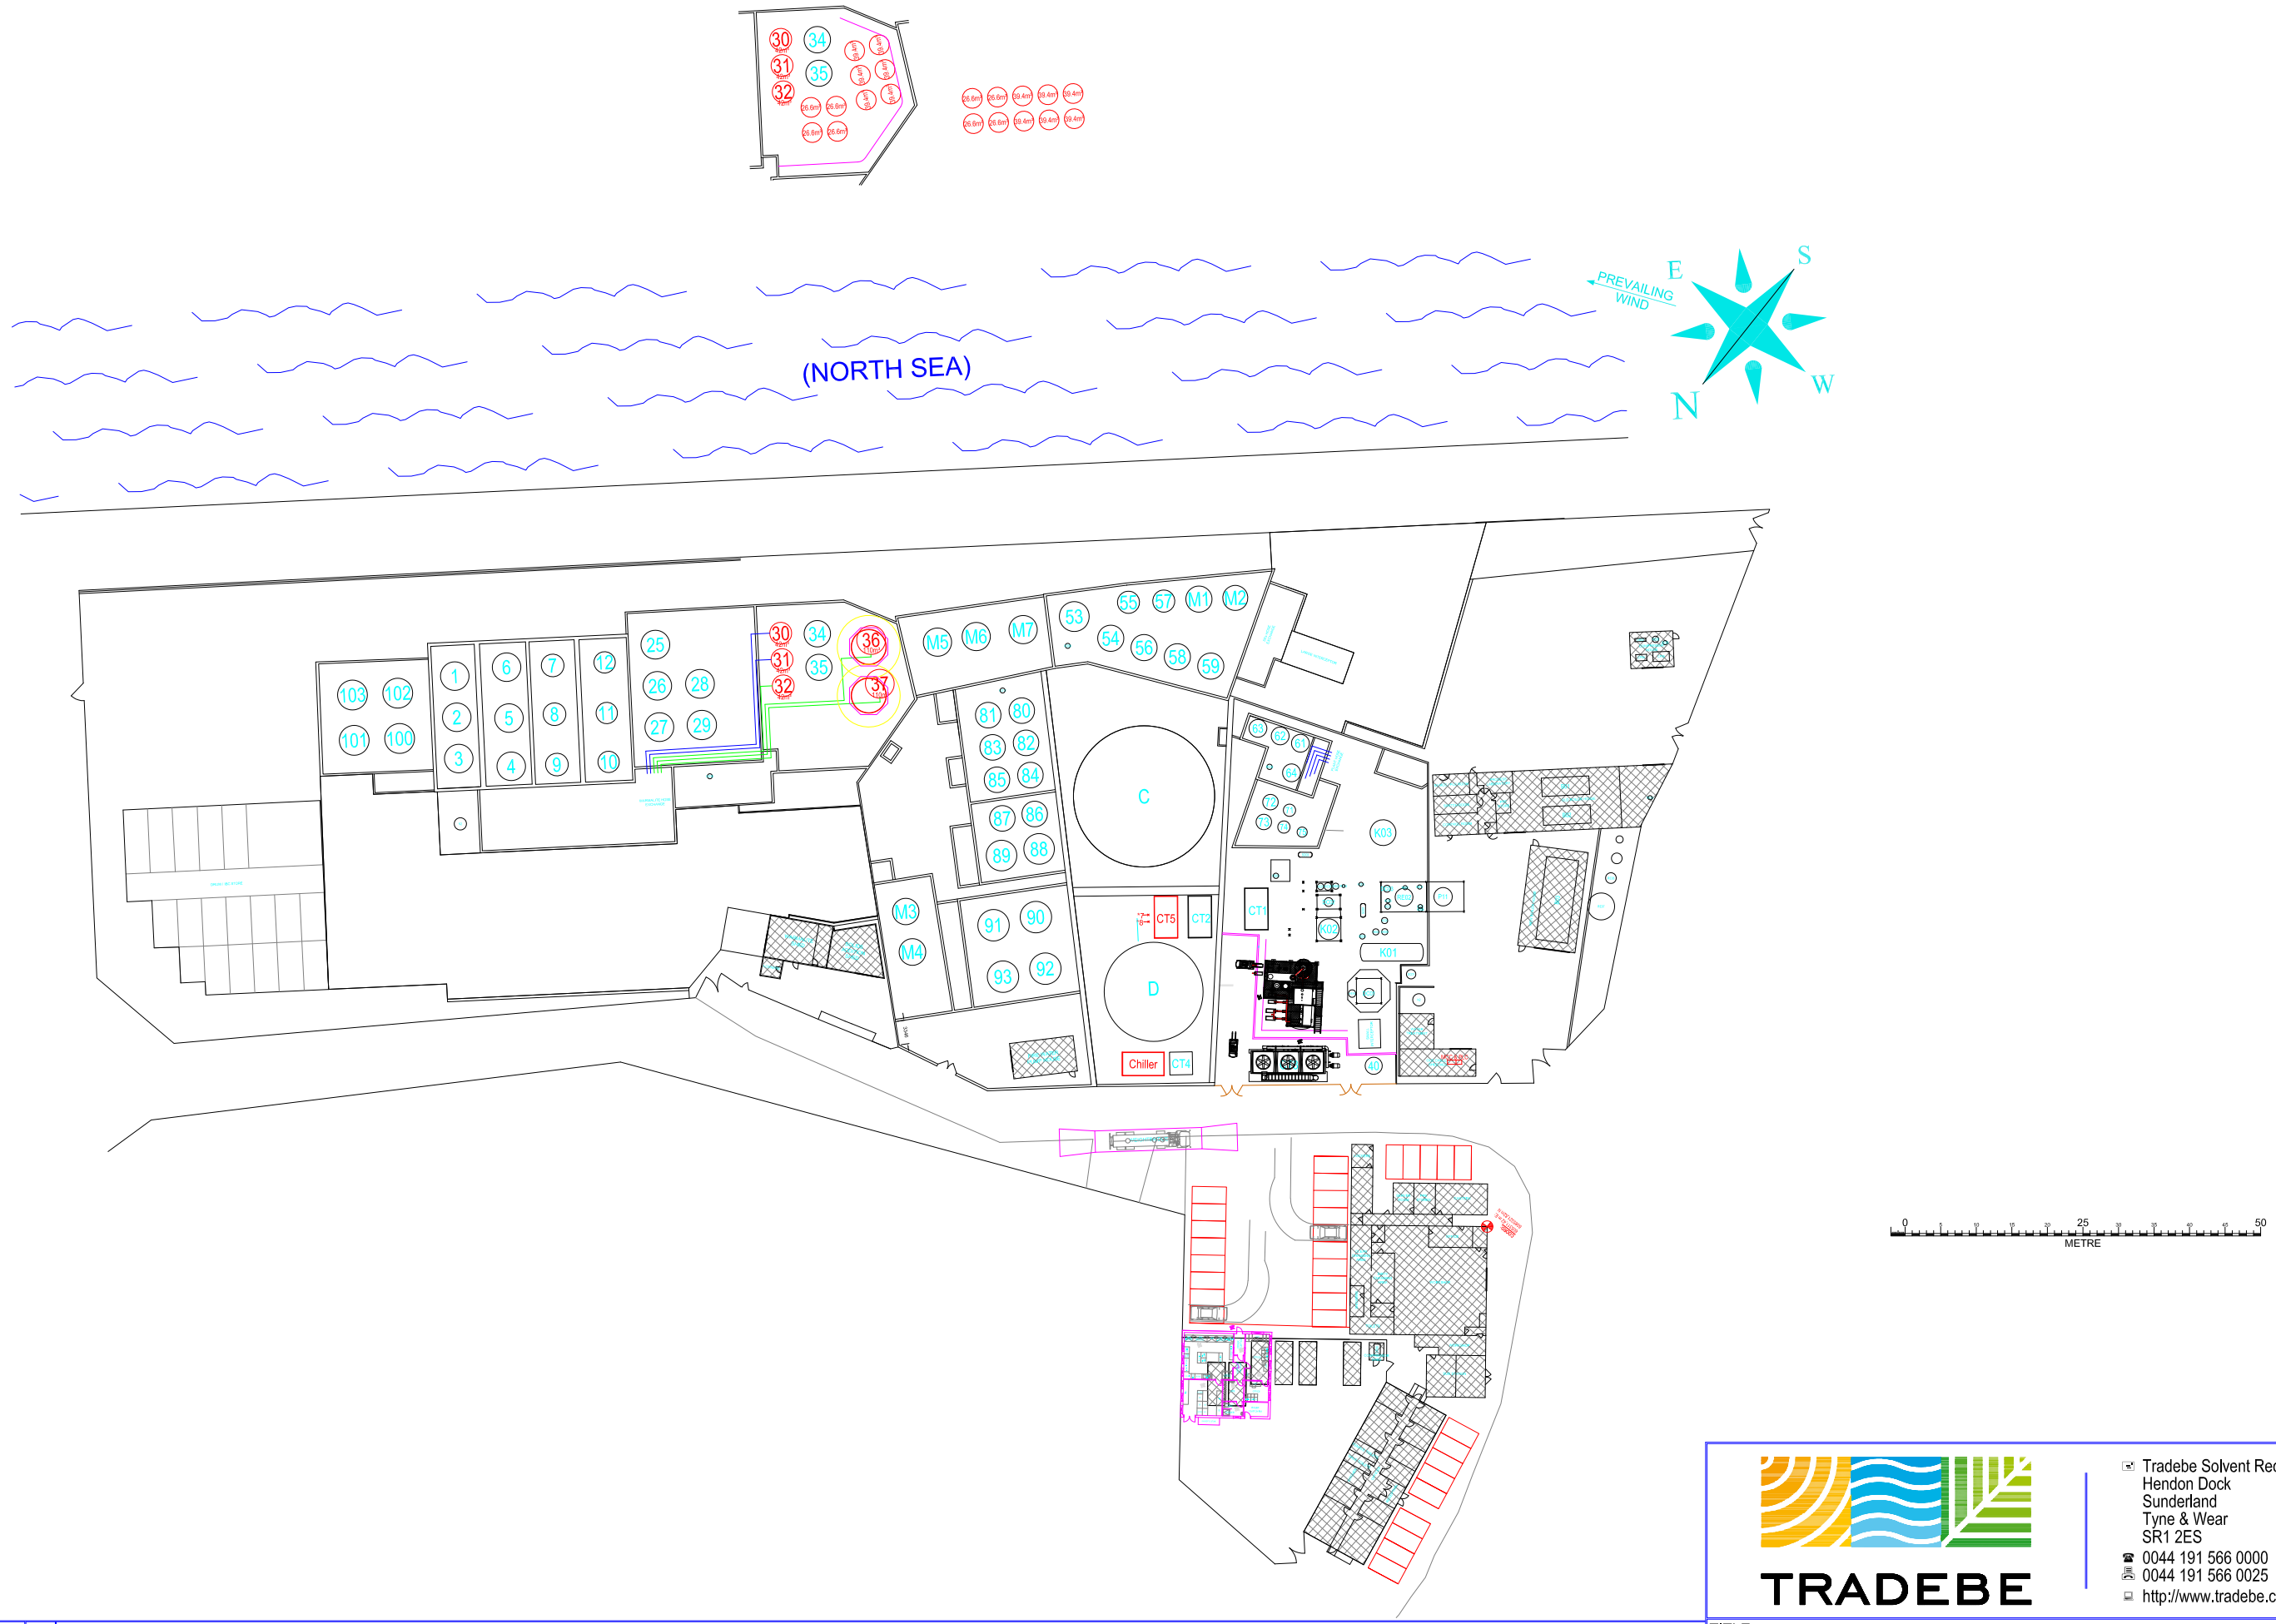

TRADEBE

Tradebe Solvent Recycling
Hendon Dock
Sunderland
Tyne & Wear
SR1 2ES
0044 191 566 0000
0044 191 566 0025
http://www.tradebe.co.uk

REFERENCE DRAWINGS

REVISIONS

TITLE			
TRADEBE HENDON LAYOUT WITH S4 PROJECT			
DRAWN BY	DATE	PROJECT	SCALE
R.Beato	26/07/22	S4 Distilation Unit	N/A
SITE	DRAWING No.		REVISION
Sunderland	S4-LAYOUT-001		A