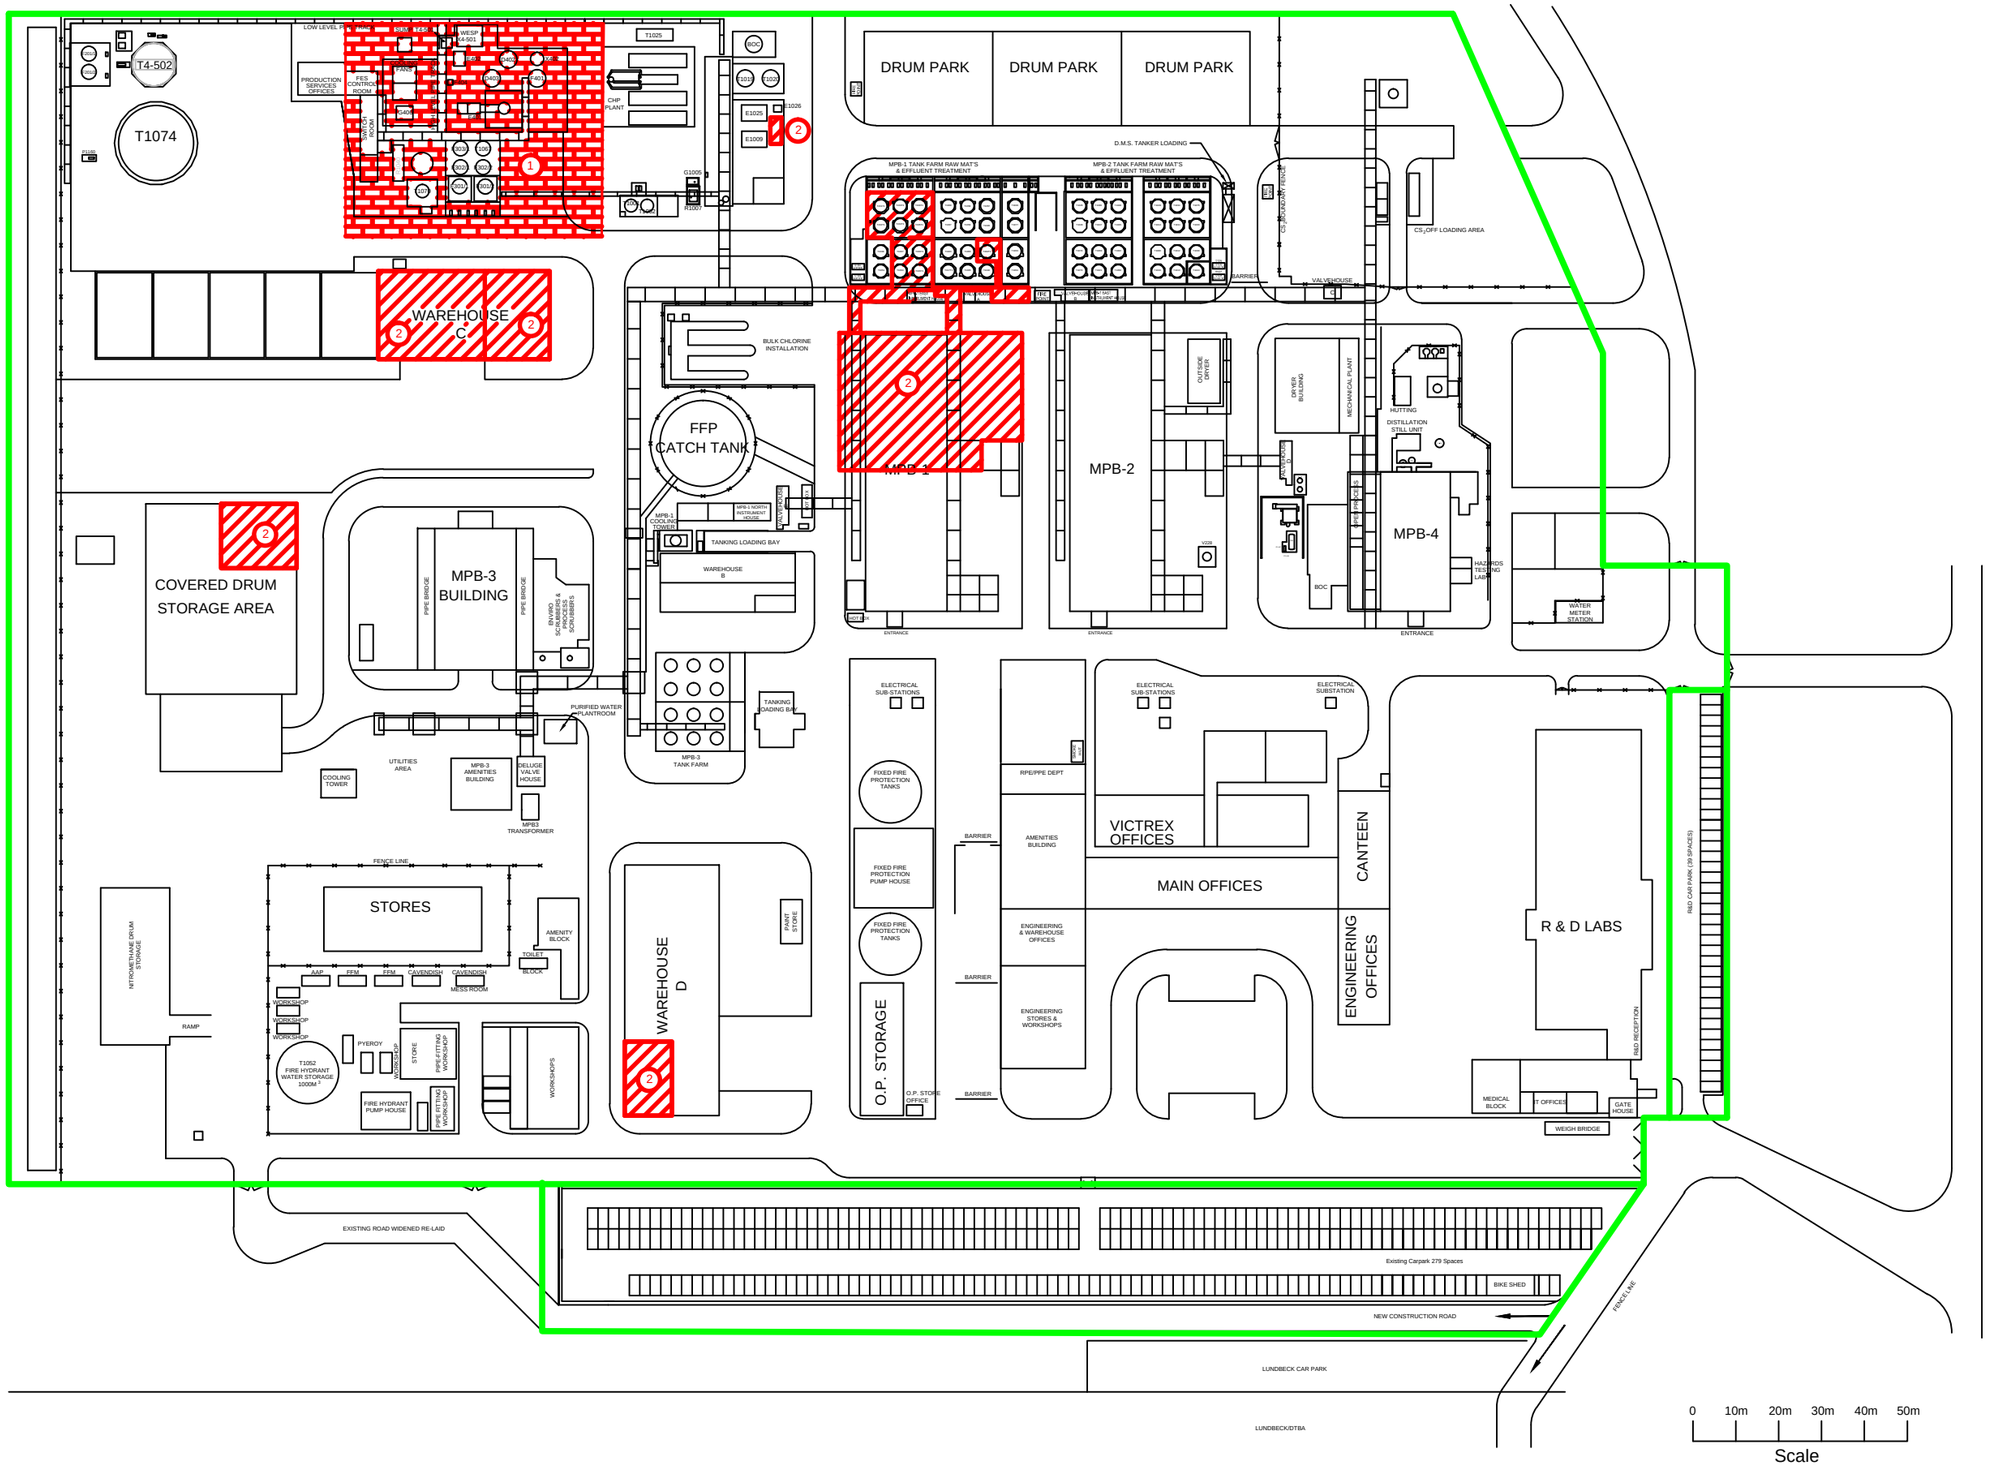

1 PERMIT BOUNDARY FOR FINE ENVIRONMENTAL SERVICES

2 PERMIT BOUNDARY FOR VICTREX

BOUNDARY FOR FOL

REV	DATE	DESCRIPTION OF REVISION	BY	PDM	PROC.	MECH.	INST.	PROD.
A	29.1.15	SITE LAYOUT	ACD					

ISSUED FOR ..... AS BUILT

CHECKED BY (Engineer Proc/Mech)

Sig: ..... Date: .....

CHECKED BY (Plant Engineer)

Sig: ..... Date: .....

CHECKED BY (Instrument Engineer)

Sig: ..... Date: .....

APPROVED BY (Eng Man/Senior Plant Eng.)

Sig: ..... Date: .....

THIS DRAWING REMAINS THE PROPERTY OF fine organics limited

IT MUST NOT BE COPIED, LENT OR SHOWN TO THIRD PARTIES WITHOUT WRITTEN CONSENT OF THE COMPANY AND MUST BE RETURNED TO THE COMPANY ON DEMAND

REFERENCE DRAWINGS

REFERENCE DRAWINGS

fine organics limited
Seal Sands,
Middlesbrough, Cleveland.
Tel: 0870 8366666
Fax: 0870 8366667

DRG No.	SL-0-1514	REV.	A
TITLE	FINE ORGANICS SEAL SANDS LAYOUT SHOWING FES,VICTREX BOUNDARIES		
SCALE	1:500	CAD REF:-	SL01514-A.dwg
PROCESS NAME	N/A		
PLANT AREA	GENERAL SITE		
PROJECT NUMBER			
EQUIPMENT No.			
			A0